S.G ARCHITECTURAL DESIGN
Tel: 07817034426. sgarchitecturaldesign@gmail.com.
www.sgarchitecturaldesign.com

198 Crich Common Fritchley DE56 2FL

04b - PROPOSED
LAYOUTS FIRST FLOOR

| SG PROJECT NO. | PAPER SIZE | DRAWN BY |
|---|---|---|
| 193 | A2 | SG |

REASON: PLANNING
SCALE: 1:50

Drawing measurements shall not be obtained by scaling. Verify all dimensions prior to construction. Immediately report any discrepancies on this document to SG ARCHITECTURAL DESIGN.

| REV. | DESCRIPTION | DATE | BY | CHKD |
|---|---|---|---|---|
| P1 | FIRST ISSUE | 29-03-21 | SG | |
| P2 | FINAL ISSUE | 11-04-21 | SG | |

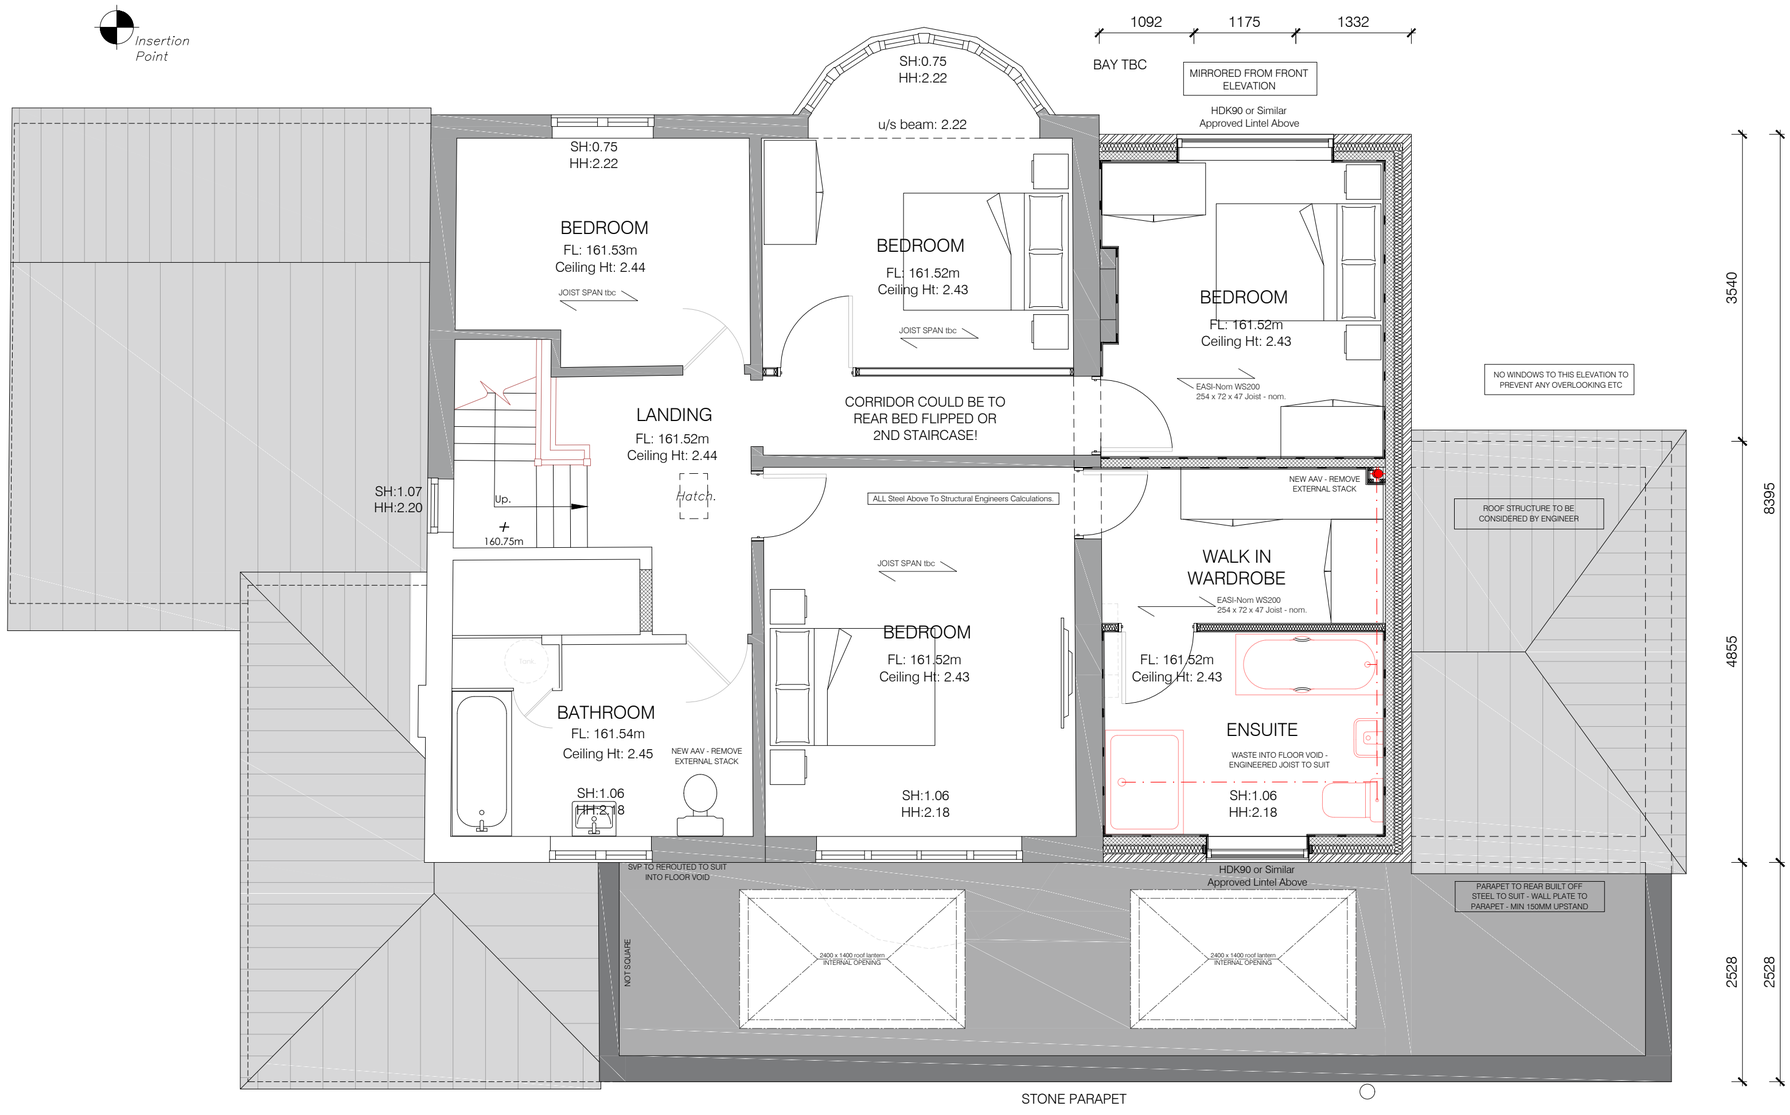


# FIRST FLOOR PLAN

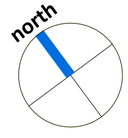


Scale 1:50

0 1 2 3 4 5