Scale 1:100

0 1 2 3 4 5 10

S.G ARCHITECTURAL DESIGN
Tel: 07817034426. sgarchitecturaldesign@gmail.com.
www.sgarchitecturaldesign.com

198 Crich Common Fritchley DE56 2FL

05 - PROPOSED ELEVATION

SG PROJECT NO.	PAPER SIZE	DRAWN BY
193	A2	SG
REVISION	SCALES	
PLANNING	1:100	

Drawing measurements shall not be obtained by scaling. Verify all dimensions prior to construction. Immediately report any discrepancies on this document to SG ARCHITECTURAL DESIGN.

REV.	DESCRIPTION	DATE	BY	CHK'D
P1	FIRST ISSUE	04-04-21	SG	SG
P2	FINAL ISSUE	11-04-21	SG	SG

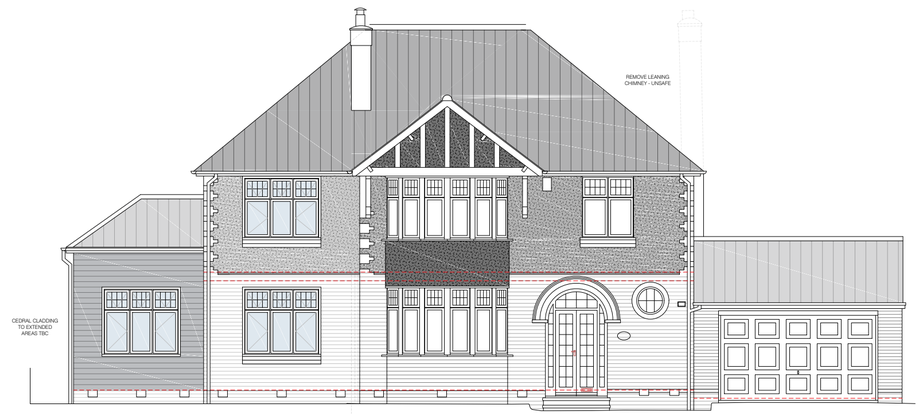

Datum: 155.00m.

Elevation 3.

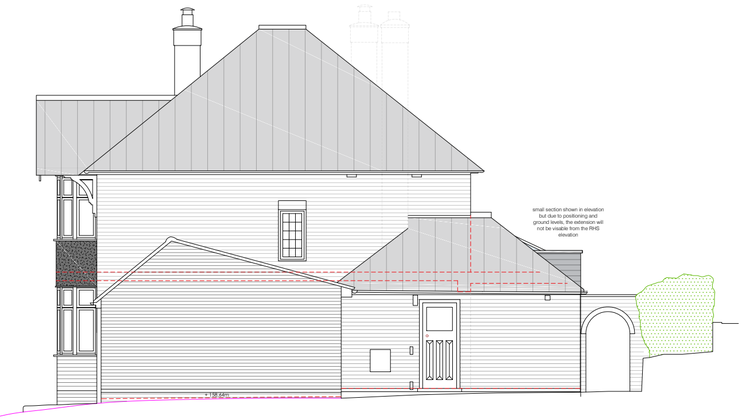

Datum: 155.00m.

Elevation 4.



Datum: 155.00m.

Elevation 1.

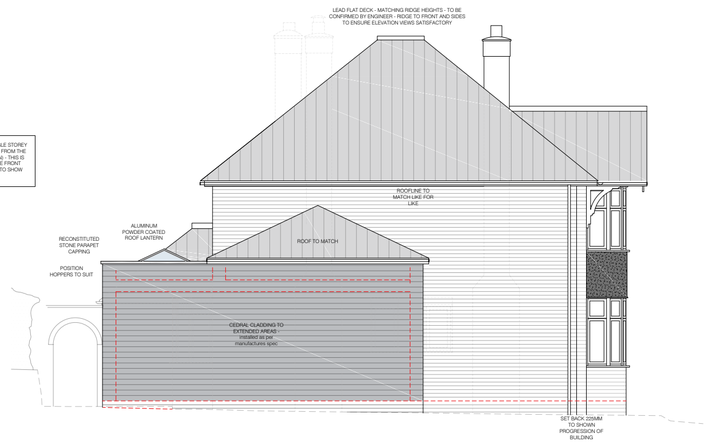

Datum: 155.00m.

Elevation 2.