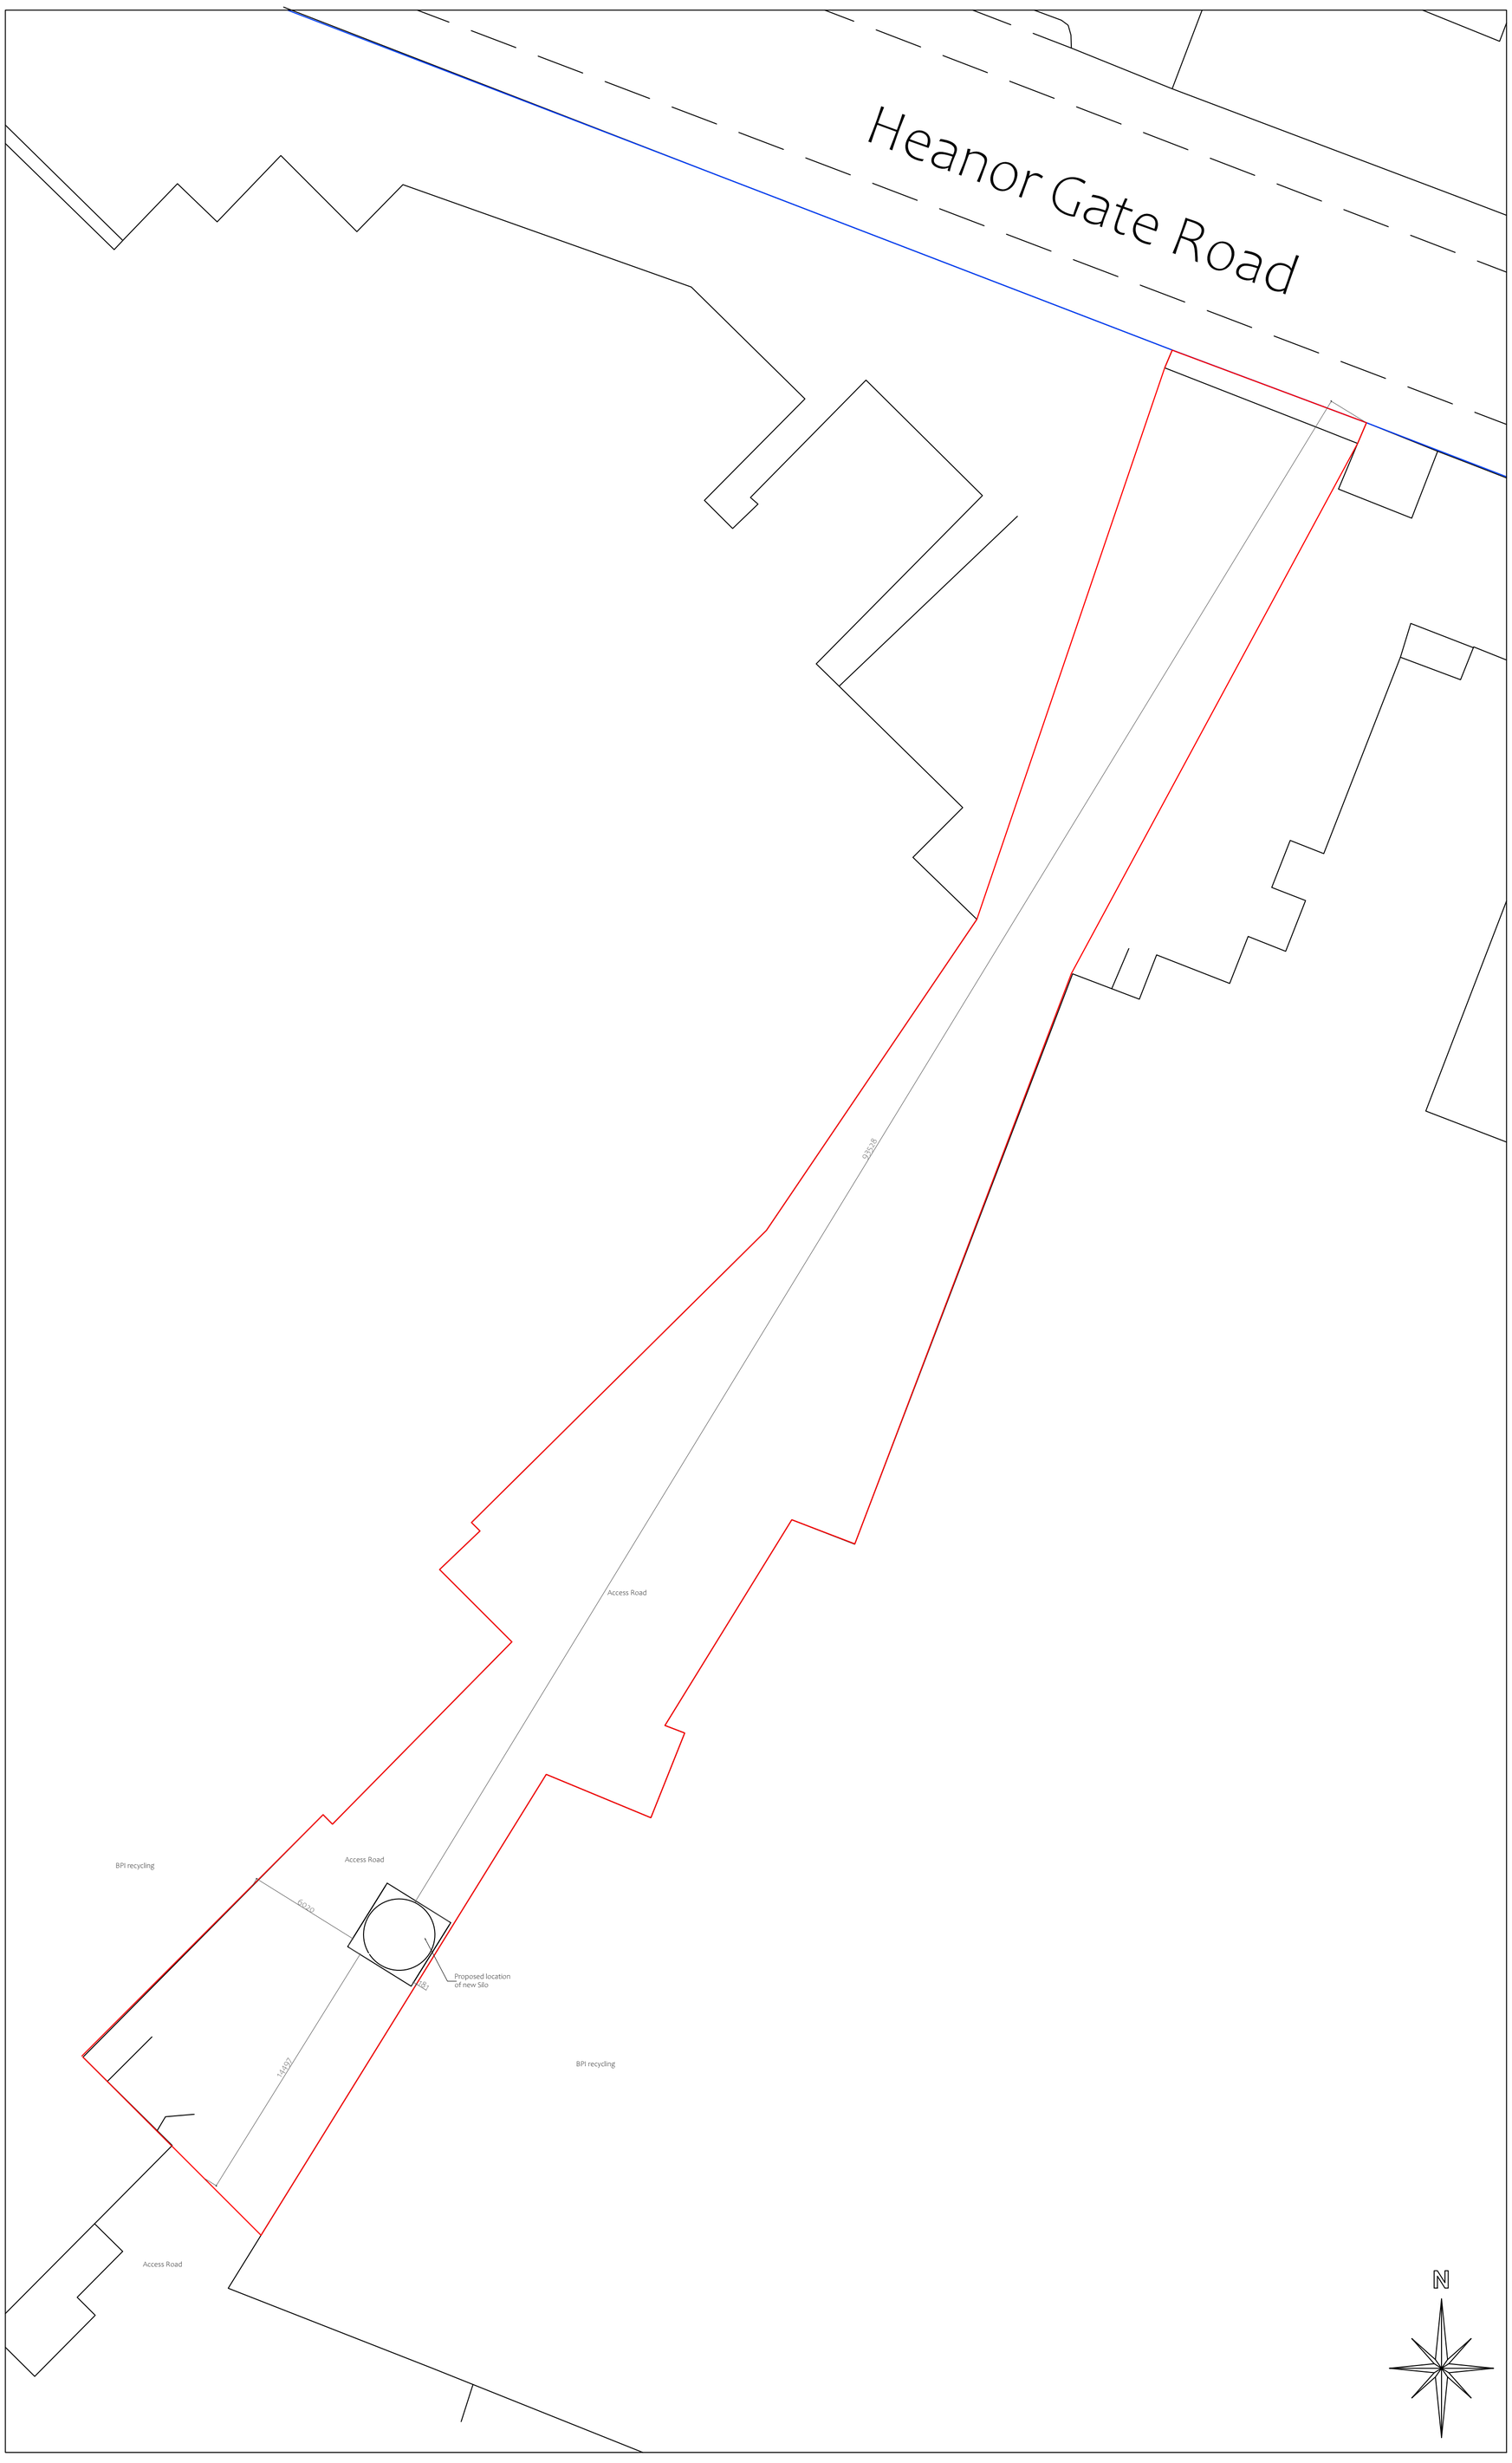


Proposed Site Block Plan
Scale 1: 200

DO NOT SCALE:
From this drawing all dimensions are in millimetres unless otherwise stated any discrepancies are to be reported to Lacey & Owen Architectural Services Ltd.

RELEVANT DRAWINGS:
This drawing is to be read in conjunction with all other relevant drawings and details

DRAWING COPYRIGHT:
This drawing and all other relevant drawings is the property of Lacey & Owen Architectural Services Ltd. and should not copied or altered in any way without prior consent

PLANNING ISSUE

Rev	By	Date	Details
A	MO	06/04/21	Silo re-located

PROPOSED
New Storage Silo

LOCATION
Berry - BPI Recycled Products
Heanor Gate Industrial Estate
Heanor
Derbyshire
DE75 7RJ

CLIENT
Steve Harris

DRAWING TITLE
Proposed Site Block Plan

Drawn by	Date	Dwg.No	Rev
MO	March 2021	KJ3250/02	A

Scales @ A1: 1:200

139 Bath Street
Ilkeston
Derbyshire
DE7 8AS
LACEY & OWEN
ARCHITECTURAL SERVICES LTD
T: 0115 944 5138
E: enquiry@laceyandowen.co.uk
www.laceyandowen.co.uk
CIAT REGISTERED PRACTICE

5m
1m
0