

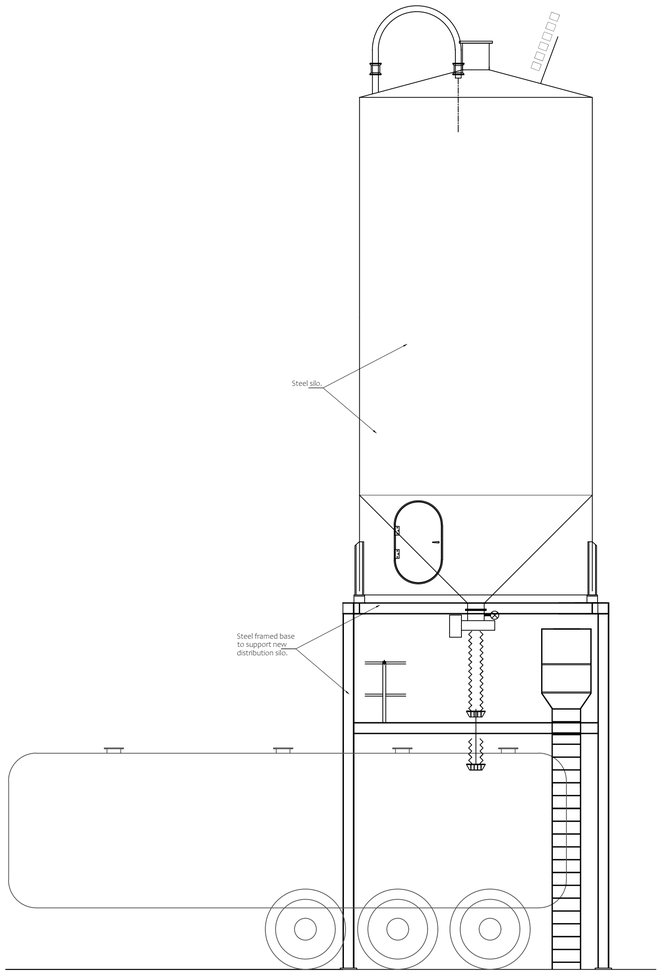




Proposed Side Elevation (Elevation A-A)
Scale 1: 50 (East)

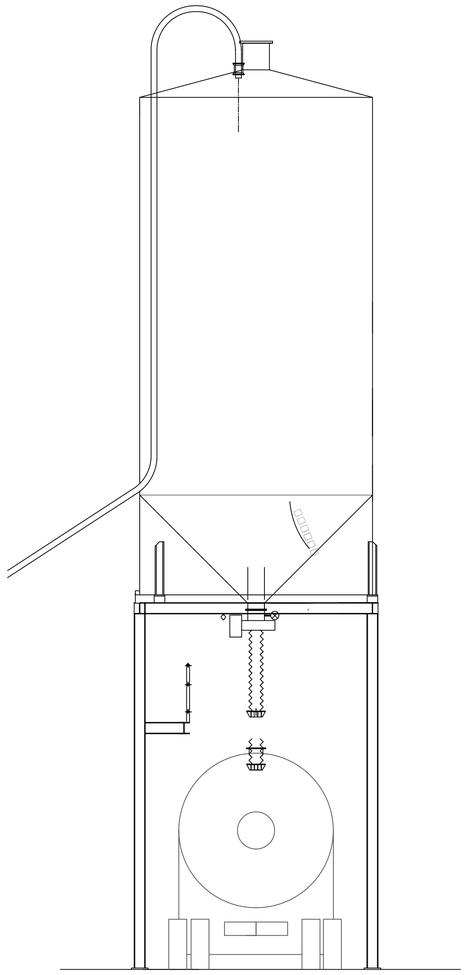


Proposed Front Elevation (Elevation B-B)
Scale 1: 50 (South)

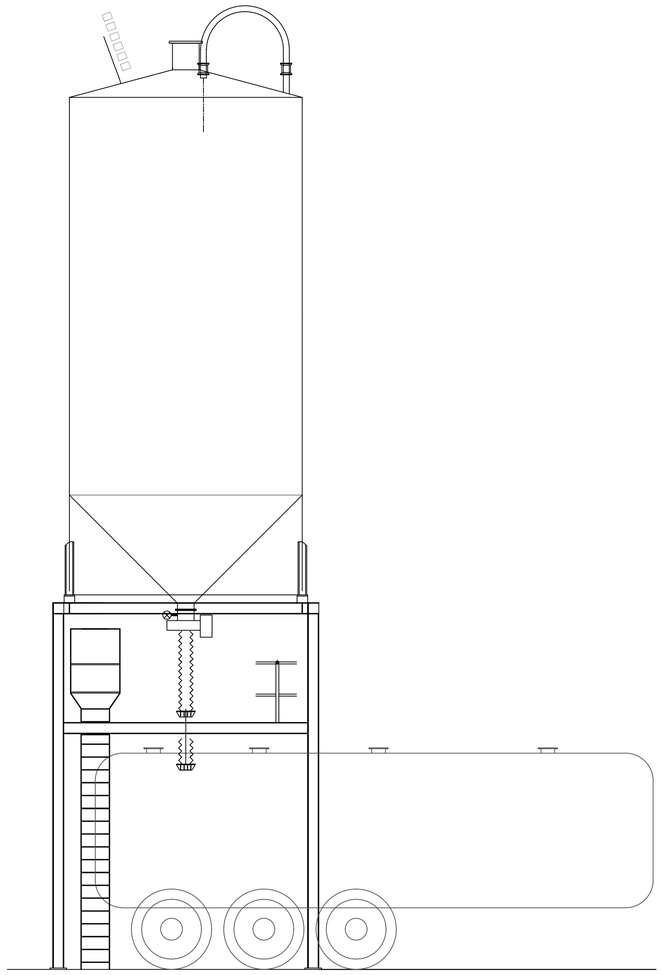


Proposed Side Elevation (Elevation C-C)
Scale 1: 50 (West)

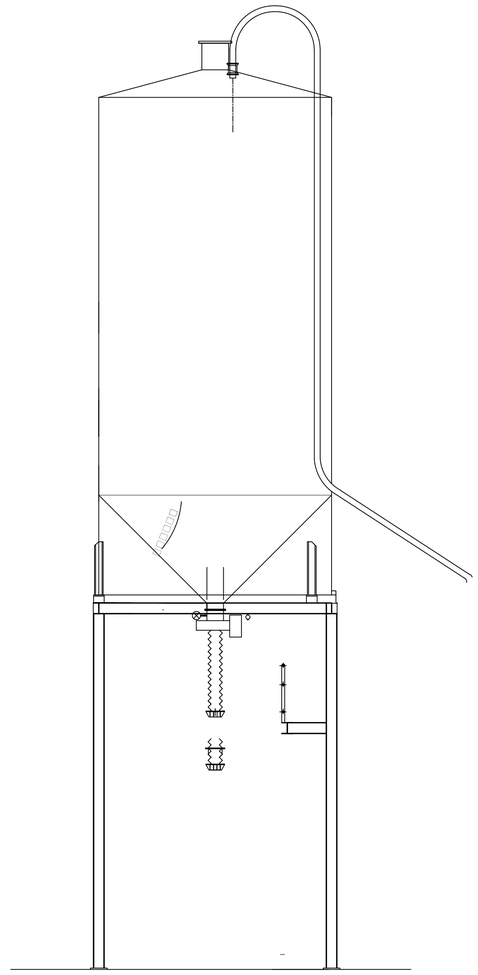


Proposed Rear Elevation (Elevation D-D)
Scale 1: 50 (North)

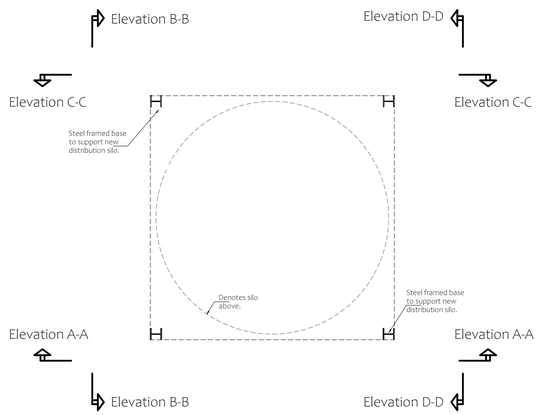


Proposed Silo Floor Plan
Scale 1: 50

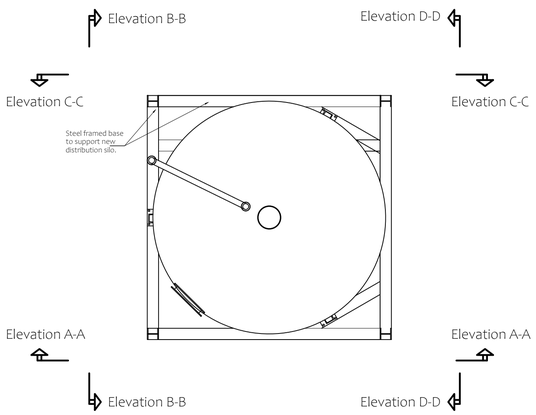


Proposed Silo roof Plan
Scale 1: 50

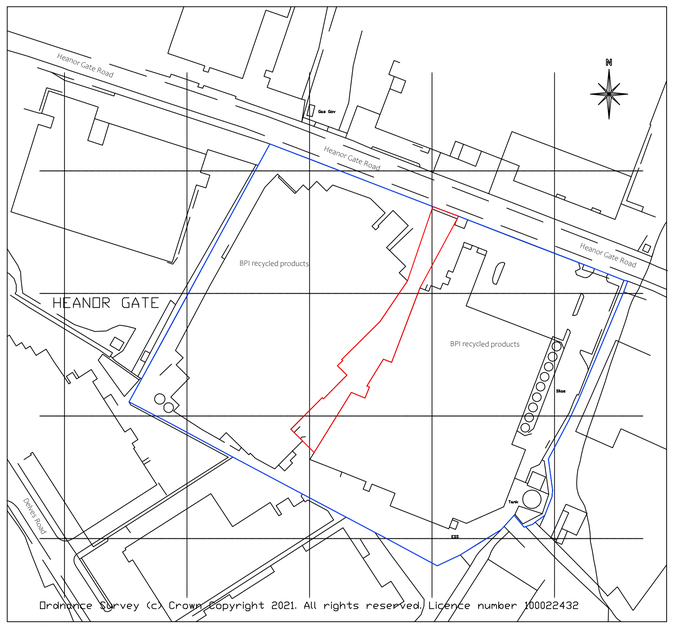


Site Location Plan
Scale 1: 1250

PLANNING ISSUE

| Rev | By | Date | Details |
|---|---|---|---|
| | | | |

PROPOSED
New Storage Silo

LOCATION
Berry - BPI Recycled Products
Heanor Gate Industrial Estate
Heanor
Derbyshire
DE75 7RJ

CLIENT
Steve Harris

DRAWING TITLE
Details as proposed

| DRAWN BY | DATE | DWG.NO | REV |
|---|---|---|---|
| MO | March 2021 | KJ3250/01 | - |

SCALES @ A1: 1:50 | 1:1250


139 Bath Street
Ilkeston
Derbyshire
DE7 8AS

LACEY & OWEN
ARCHITECTURAL SERVICES LTD

T: 0115 944 5138
E: enquiry@laceyandowen.co.uk
www.laceyandowen.co.uk

CIAT REGISTERED PRACTICE


DO NOT SCALE:
From this drawing all dimensions are in millimetres unless otherwise stated any discrepancies are to be reported to Lacey & Owen Architectural Services Ltd.

RELEVANT DRAWINGS:
This drawing is to be read in conjunction with all other relevant drawings and details


DRAWING COPYRIGHT:
This drawing and all other relevant drawings is the property of Lacey & Owen Architectural Services Ltd. and should not be copied or altered in any way without prior consent