S.G ARCHITECTURAL DESIGN
Tel: 07817034426. sgarchitecturaldesign@gmail.com.
www.sgarchitecturaldesign.com

12a Short Street, Belper DE56 1JU

04 - PROPOSED FF

SG PROJECT NO	PAPER SIZE	DRAWN BY
180	A2	SG

REVISION: PLANNING

SCALES: 1:50


Drawing measurements shall not be obtained by scaling. Verify all dimensions prior to construction. Immediately report any discrepancies on this document to SG ARCHITECTURAL DESIGN.

REV.	DESCRIPTION	DATE	BY	CHKD
P1	FIRST ISSUE	07-03-21	SG	SG
P2	REV1 LAYOUT ALTERATIONS & MARK UP OF KITCHEN	10-03-21	SG	SG

Scale 1:50

0 1 2 3 4 5

1ST FLOOR BEDROOM IS TO REPLACE THE CURRENT 3RD BEDROOM - OPTIONAL GROUND FLOOR EXTENSION ONLY - THE FIRST FLOOR CAN BE ADDED ONTO THE CONSTRUCTION AS REQUIRED

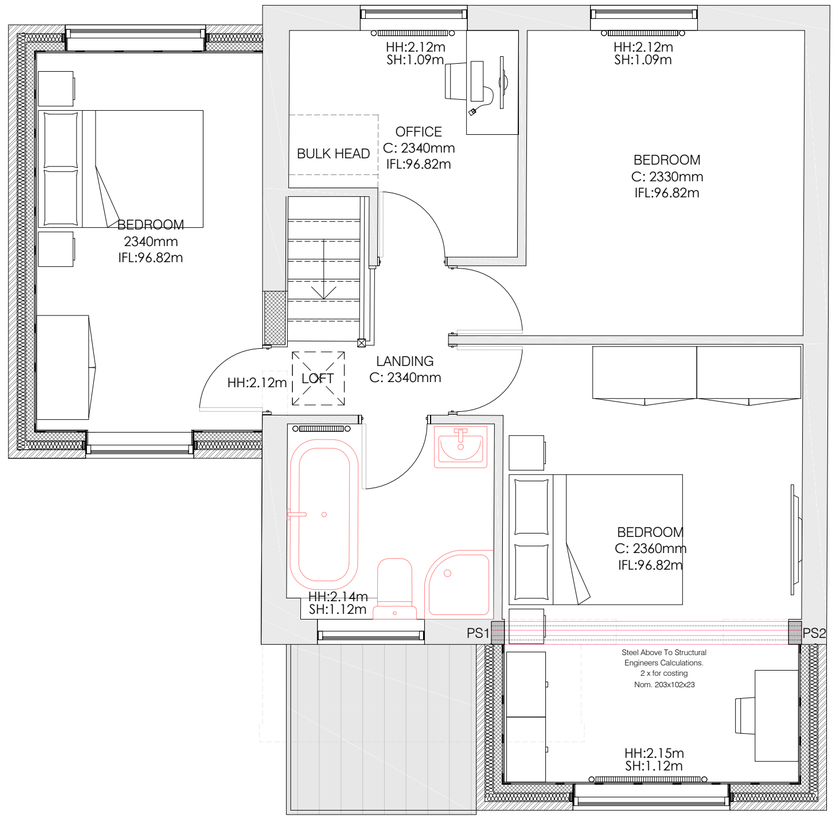

PROPOSED FIRST FLOOR PLAN

north