S.G ARCHITECTURAL DESIGN
Tel: 07817034426. sgarchitecturaldesign@gmail.com.
www.sgarchitecturaldesign.com

12a Short Street, Belper DE56 1JU


06 - PROPOSED ELEVATIONS

SG PROJECT NO. 180 | PAPER SIZE A2 | DRAWN BY SG
REVISION PLANNING | SCALE(S) 1:100

Drawing measurements shall not be obtained by scaling. Verify all dimensions prior to construction. Immediately report any discrepancies on this document to SG ARCHITECTURAL DESIGN.

REV.	DESCRIPTION	DATE	BY	CHK'D
P1	FIRST ISSUE	07-03-21	SG	SG

Scale 1:100
0 1 2 3 4 5 10

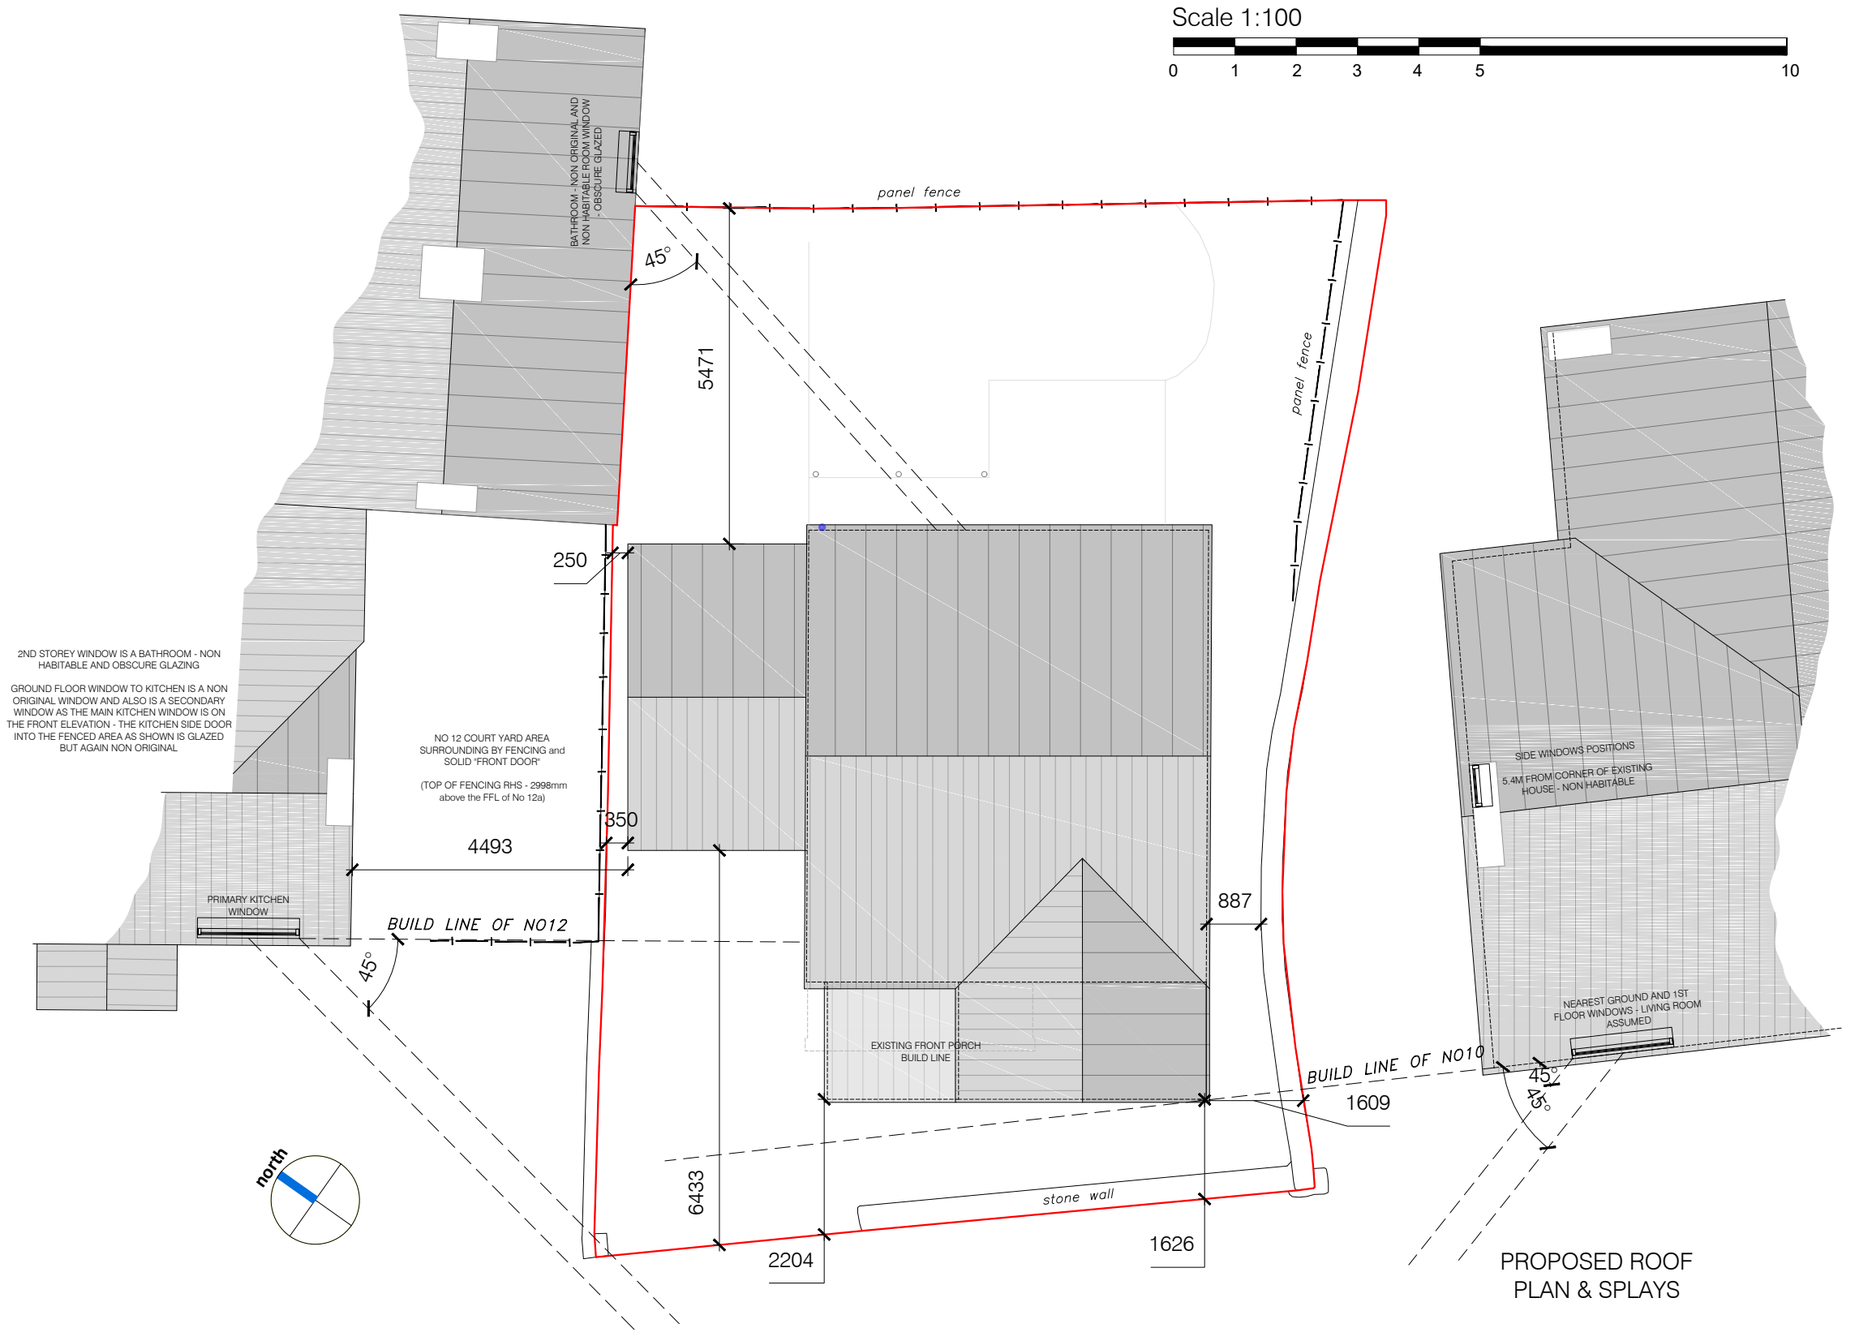

PROPOSED ROOF PLAN & SPLAYS














Datum: 90.00m.
Elevation 1.

PROPOSED FRONT ELEVATION




Datum: 90.00m.
Elevation 2.

PROPOSED LEFT HAND SIDE ELEVATION

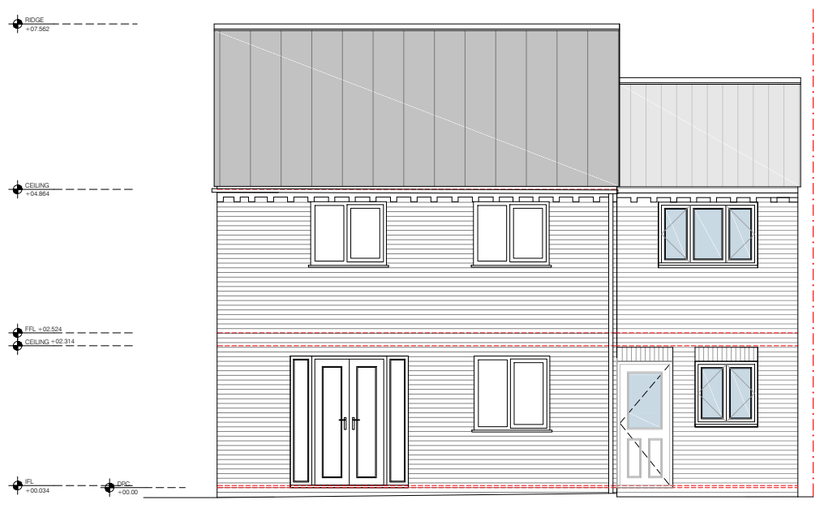

Datum: 90.00m.
Elevation 3.

PROPOSED REAR ELEVATION

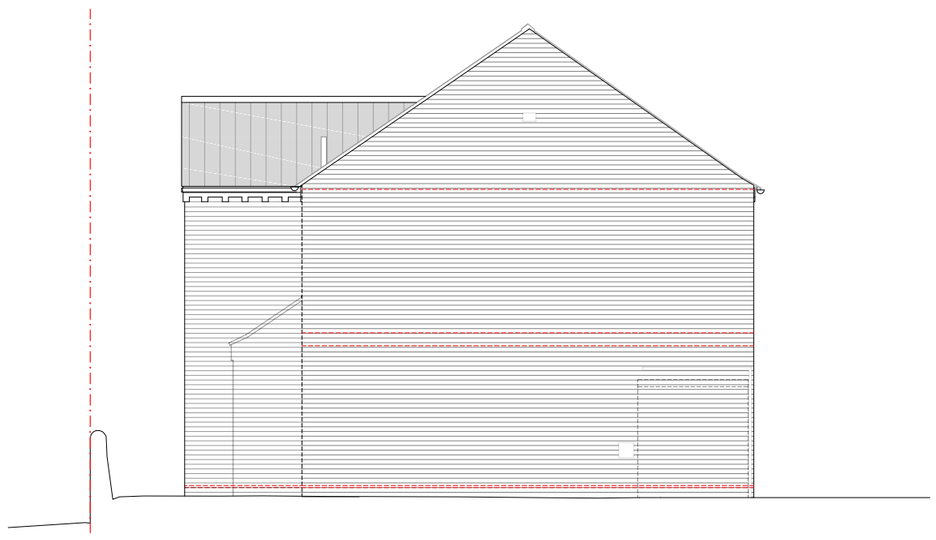

Datum: 90.00m.
Elevation 4.

PROPOSED RIGHT HAND SIDE ELEVATION