S.G ARCHITECTURAL DESIGN
Tel: 07817034426. sgarchitecturaldesign@gmail.com.
www.sgarchitecturaldesign.com

12a Short Street, Belper DE56 1JU

07 - PROPOSED ELEVATIONS / PLAN

SG PROJECT NO.	PAPER SIZE	DRAWN BY
180	A1	SG

REVISION: PLANNING
SCALES: 1:100

Drawing measurements shall not be obtained by scaling. Verify all dimensions prior to construction. Immediately report any discrepancies on this document to SG ARCHITECTURAL DESIGN.

REV.	DESCRIPTION	DATE	BY	CHK'D
P1	FIRST ISSUE	07-03-21	SG	SG
P2	REV1 LAYOUT ALTERATIONS & MARK UP OF KITCHEN	10-03-21	SG	SG
P3	REV2 UTILITY & SHOWER ROOM AMENDED	17-03-21	SG	SG

Scale 1:100
0 1 2 3 4 5 10


Scale 1:200
0 5 10 20










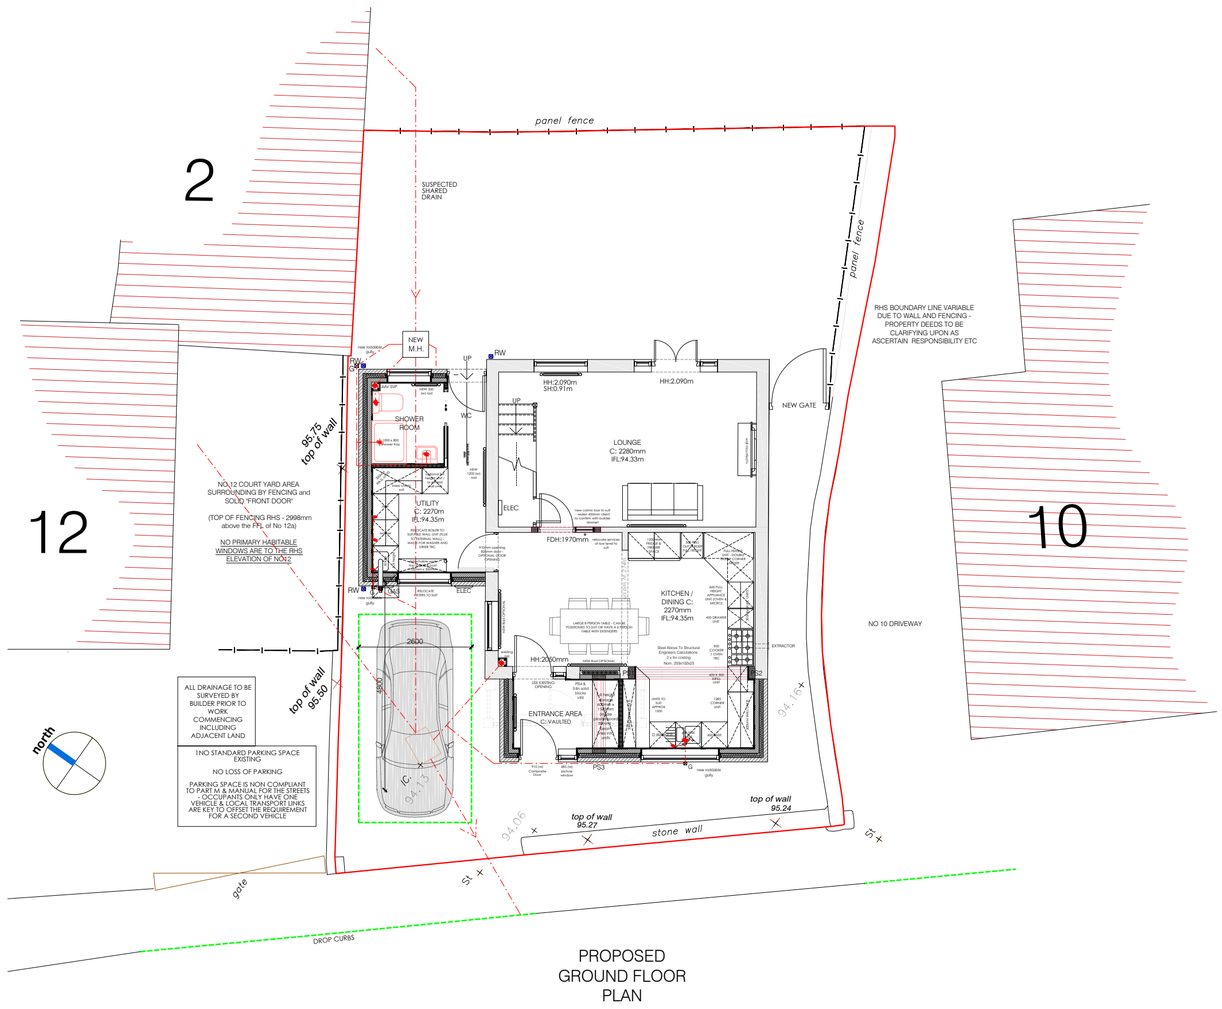

PROPOSED GROUND FLOOR PLAN

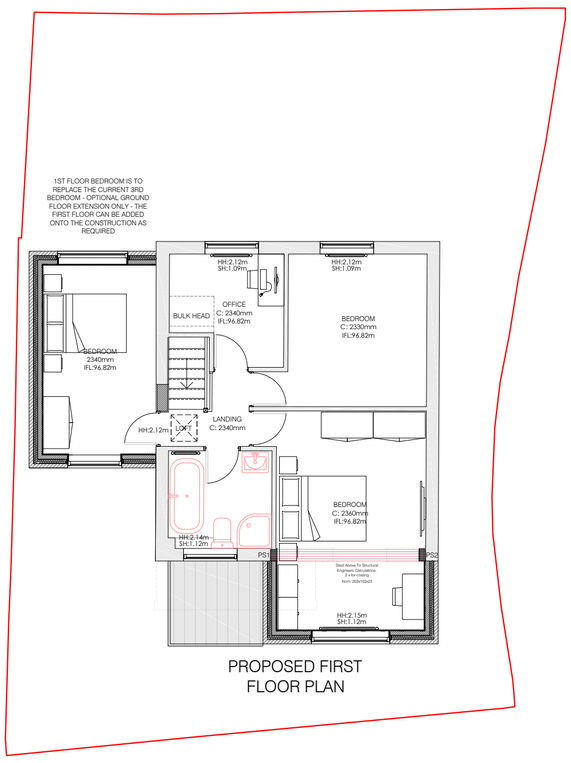


PROPOSED FIRST FLOOR PLAN



Datum: 90.00m.
Elevation 1.

PROPOSED FRONT ELEVATION

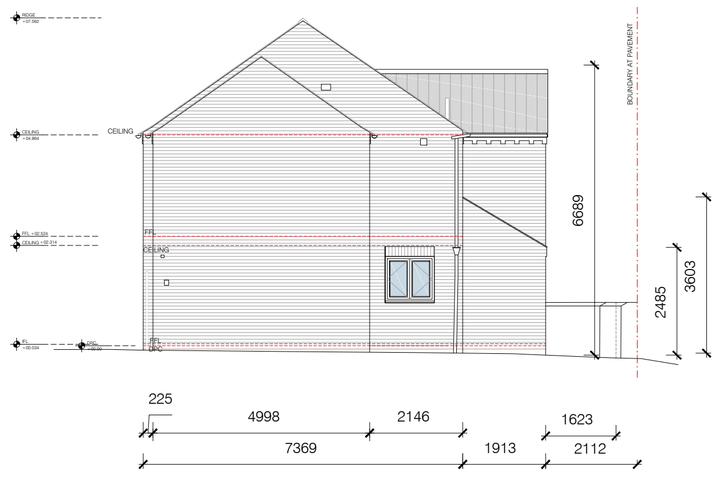


Datum: 90.00m.
Elevation 2.

PROPOSED LEFT HAND SIDE ELEVATION



Datum: 90.00m.
Elevation 3.

PROPOSED REAR ELEVATION

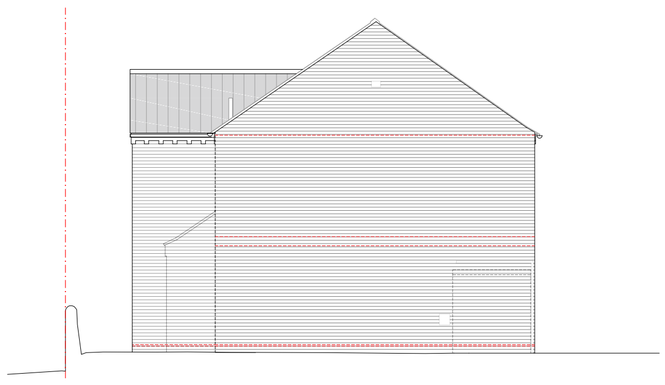


Datum: 90.00m.
Elevation 4.

PROPOSED RIGHT HAND SIDE ELEVATION





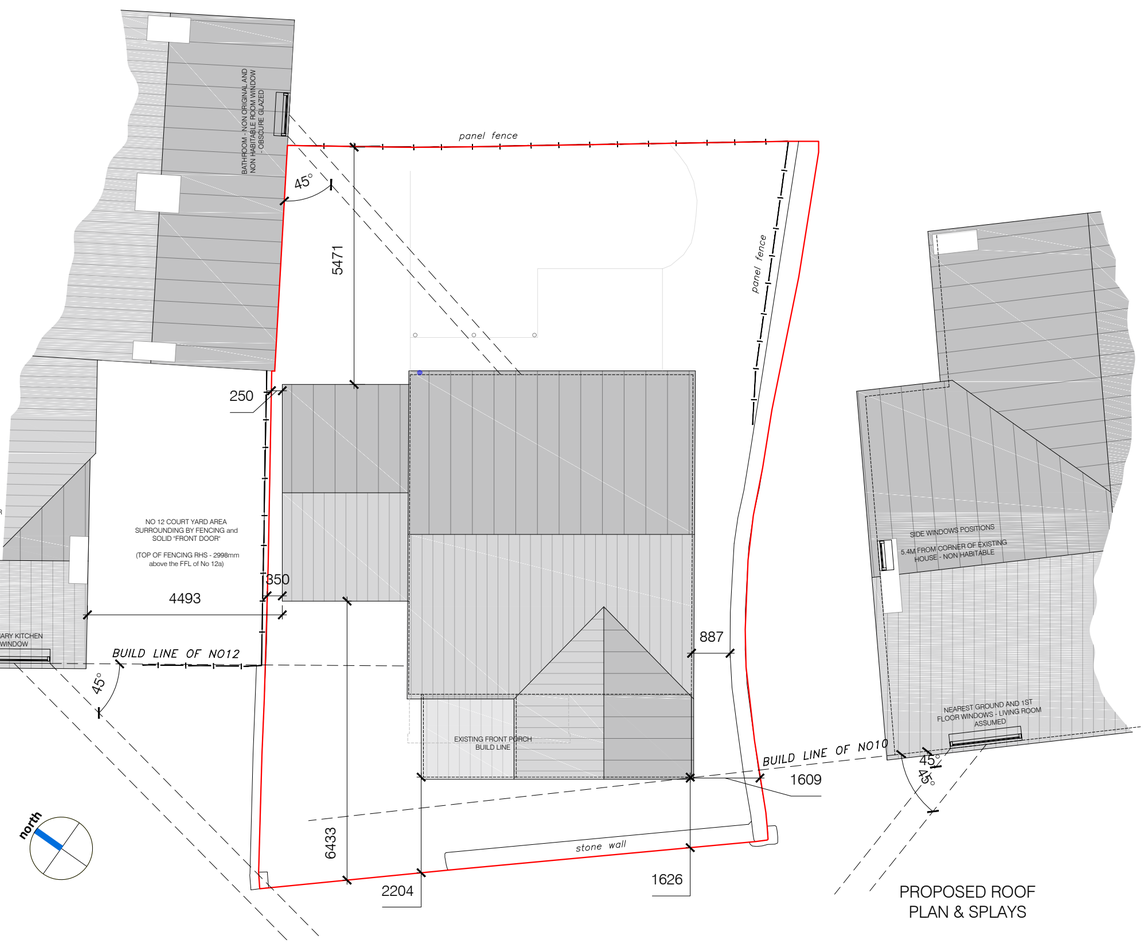

PROPOSED ROOF PLAN & SPLAYS