

ELEVATION TO STATION ROAD AS PROPOSED 1:100

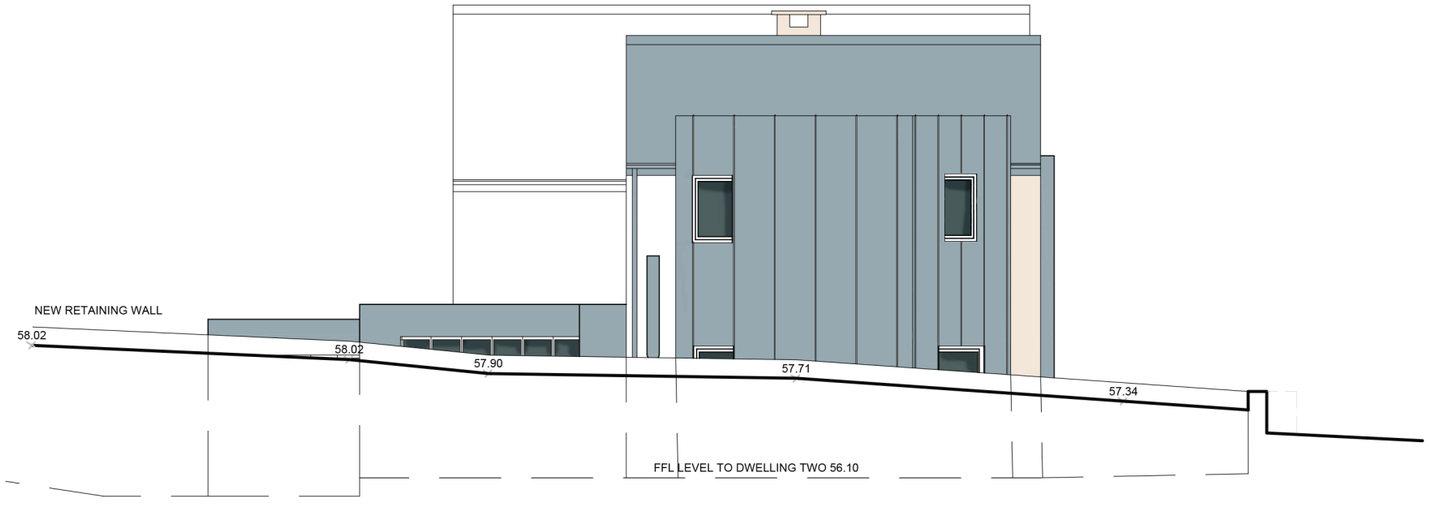

ELEVATION TO STATION APPROACH AS PROPOSED 1:100

Revision :	
Issue :	PLANNING
Project Title:	Proposed New Dwellings to Station Road, Duffield, Derbyshire
Client:	Mrs C Hodson
Drawing Title	Elevations as Proposed 1 of 2
Drawing No.	720/01 P/11
Revison No.	
Scale	1:100@A3
Drawn	GFS
Date	MARCH 2021

SAYER ARCHITECTS
39 Crabtree Close, Allestree
E:gemmasayerarchitects@gmail.com

SAYER ARCHITECTS