
Copyright retained In
accordance with Copyrig
Design and Patents Act

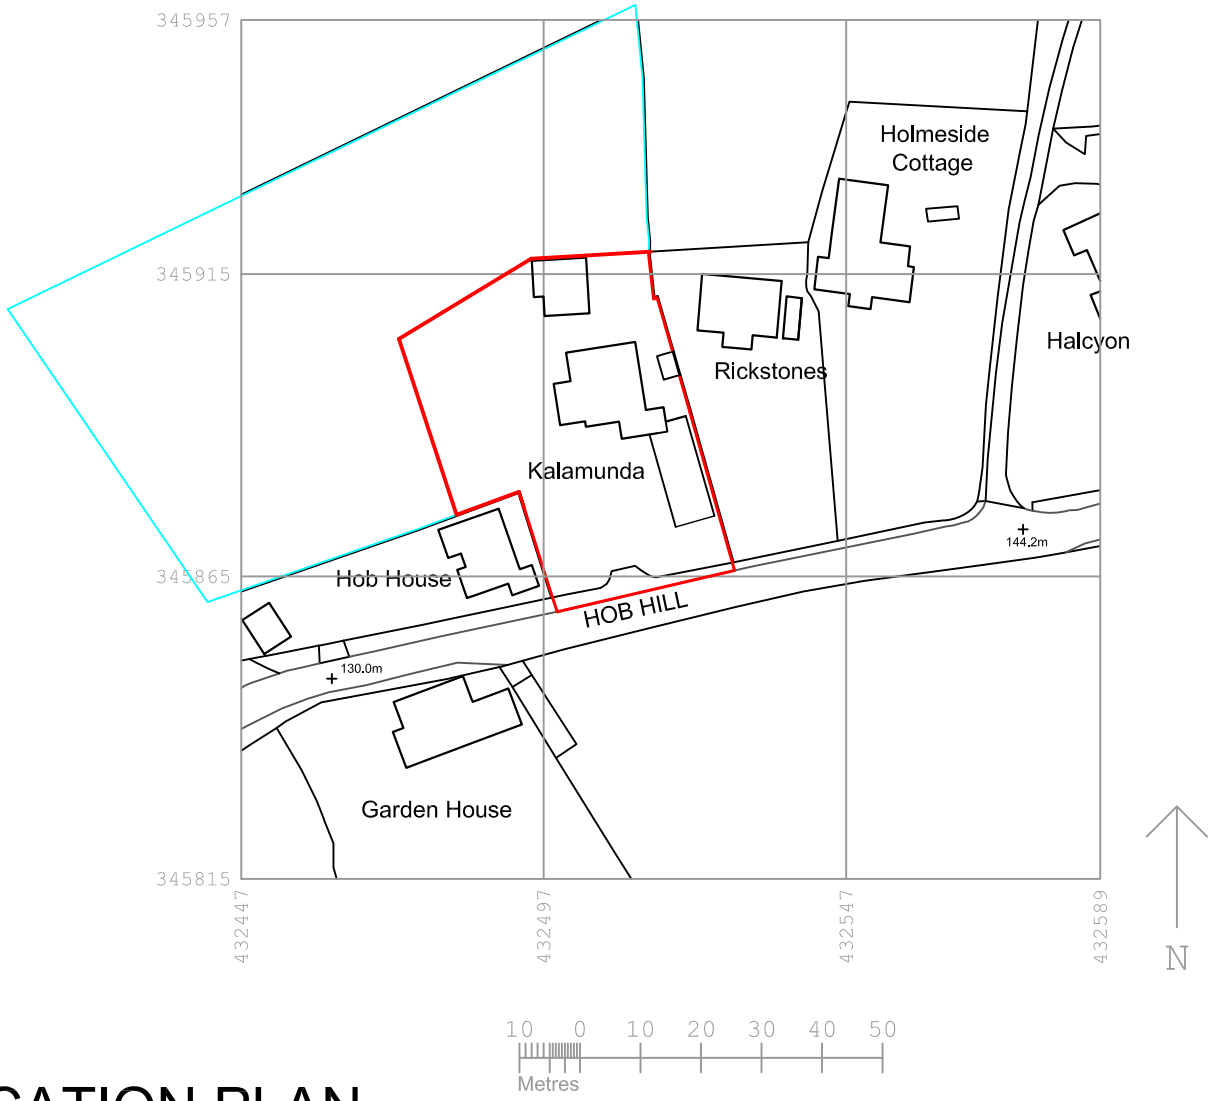

Application site

Other land in applicant's own

Project:

EXTENSION TO PROVI
ACILLIARY ACCOMODA

KALAMUNDA
HOB HILL
HAZELWOOD, BELPER

PLANNING APPLICATION

LOCATION PLAN

Scale: 1:1250 at A4
Date: 27.08.19
Drawn: MW
Checked:

addc
archite

01332 842120

The View
Hazelwood Hill
Hazelwood
BELPER
Derbyshire
DE56 4AD

mikewood@addc-architec
www.addc-architects.co.u
Architecture + Planning +

OCATION PLAN