

Copyright retained in
accordance with Copyright,
Design and Patents Act 1988

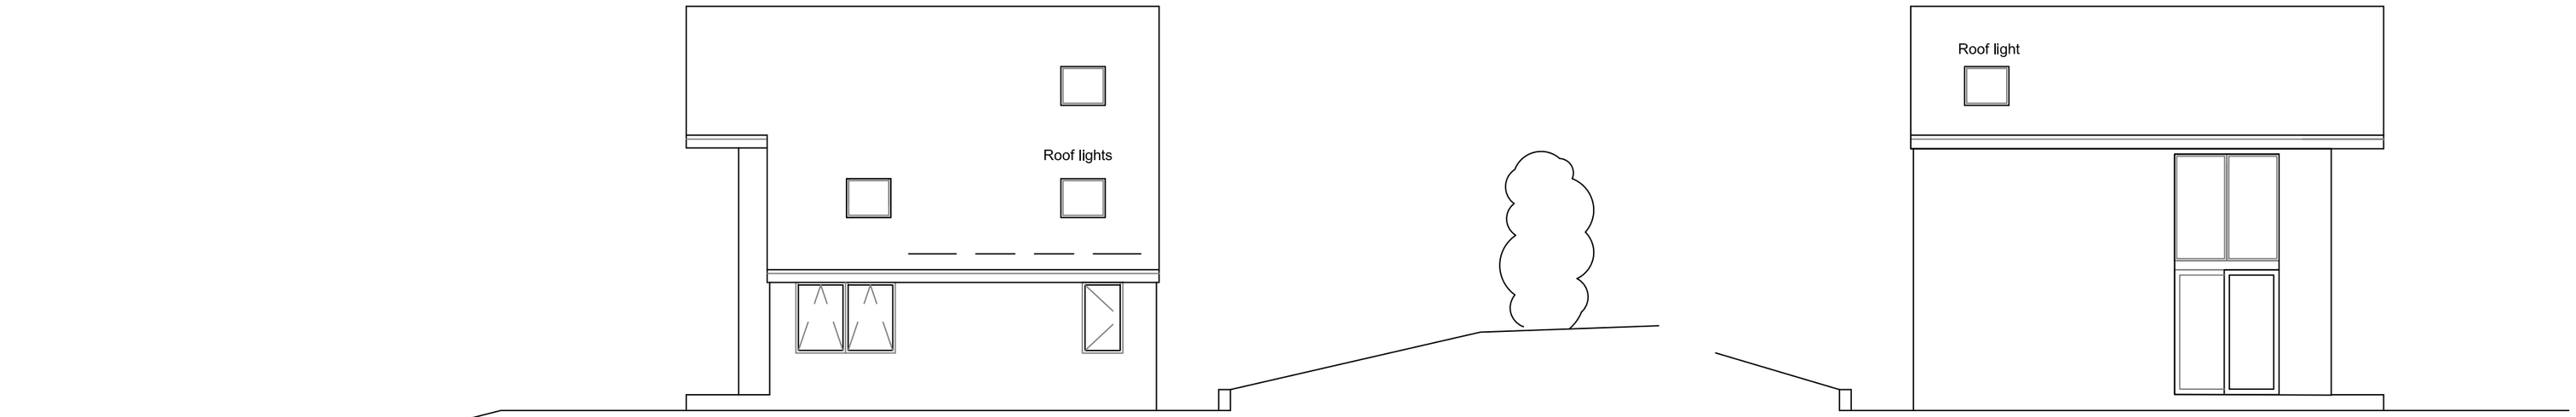


SOUTH ELEVATION


NORTH ELEVATION

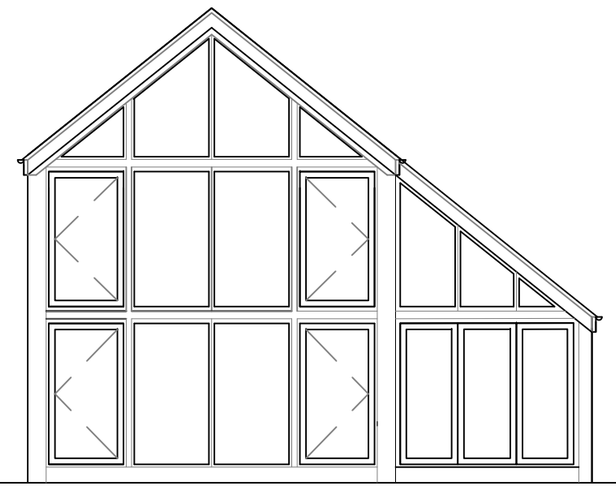


WEST ELEVATION

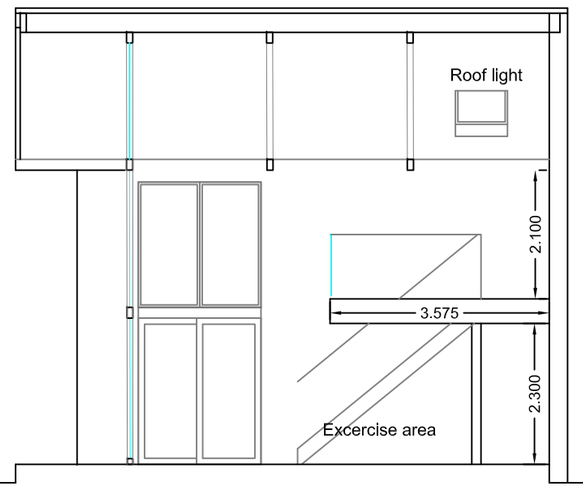


SECTION AA

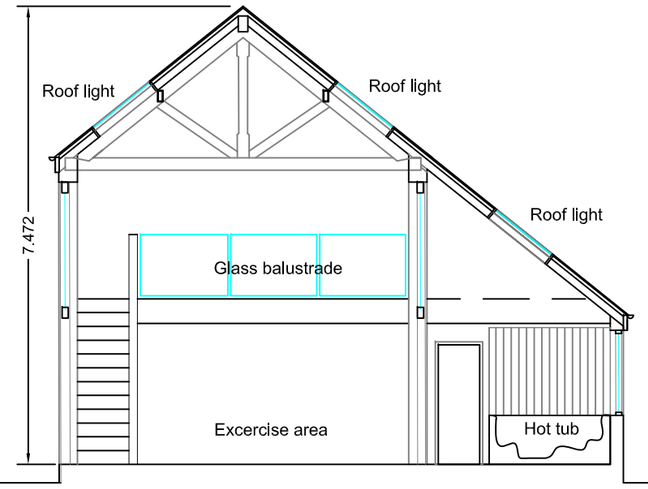


SECTION BB

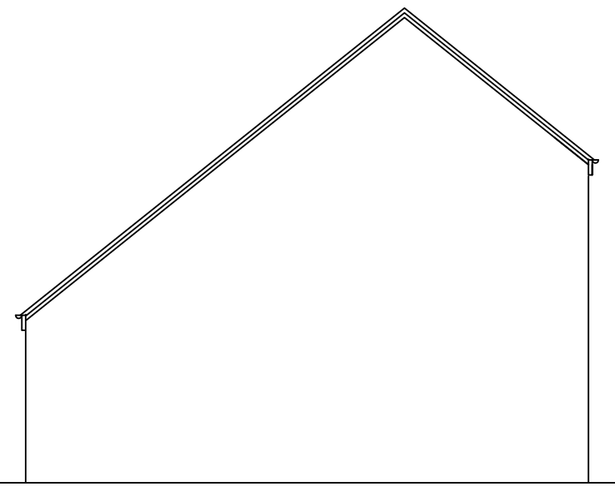

EAST ELEVATION

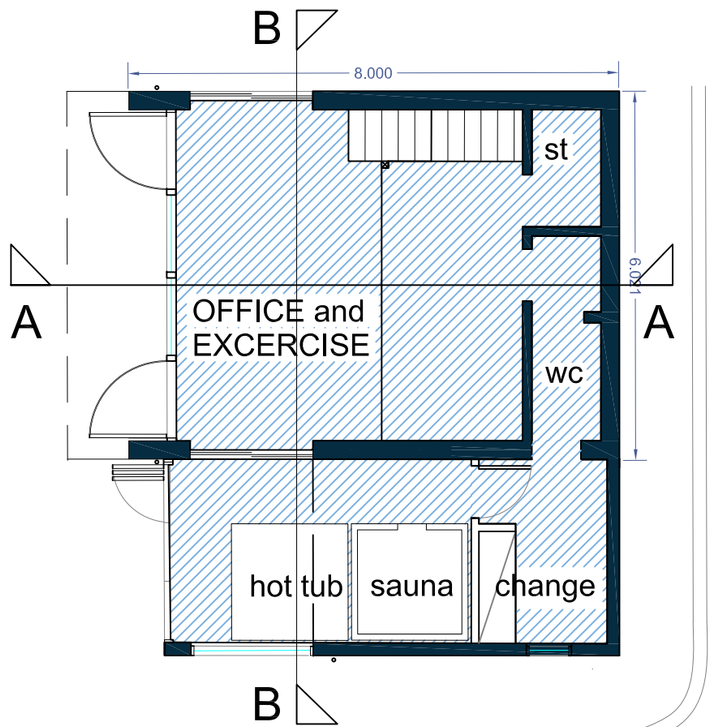

GROUND FLOOR

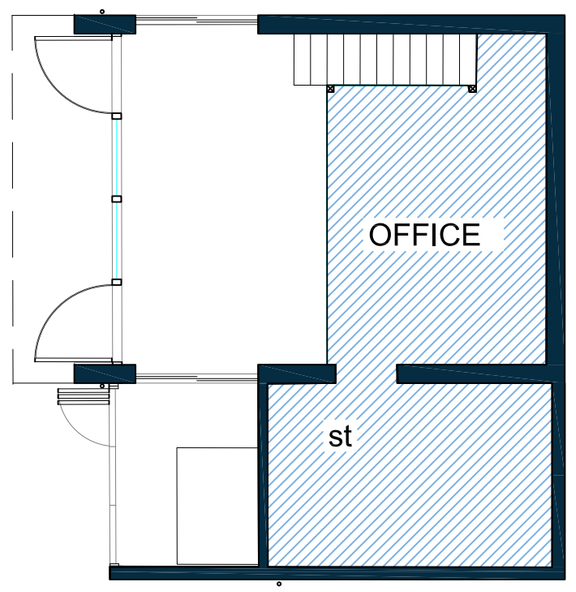

FIRST FLOOR

ROOF TILES - SANDTOFT CALDERDALE EDGE
WALLS - POLAR WHITE RENDER
RAINWATER GOODS GALV STEEL
WINDOWS + DOORS - ANTHRACITE COATED ALUMINIUM
ROOF LIGHTS - VELUX INTEGRA WITH GREYFLASHING

PLANS, SECTIONS AND ELEVATIONS

Project:

EXTENSION TO PROVIDE
EXCERCISE AND OFFICE
ACCOMMODATION
KALAMUNDA
HOB HILL
HAZELWOOD, BELPER

PLANNING APPLICATION

Scale: 1:100 at A2
Date: JAN 2021
Drwg: 2101-03
Drawn: MW
Checked:

addc architects

01332 842120

The View
Hazelwood Hill
Hazelwood
BELPER
Derbyshire
DE56 4AD

mikewood@addc-architects.co.uk
www.addc-architects.co.uk

Architecture + Planning + Heritage