

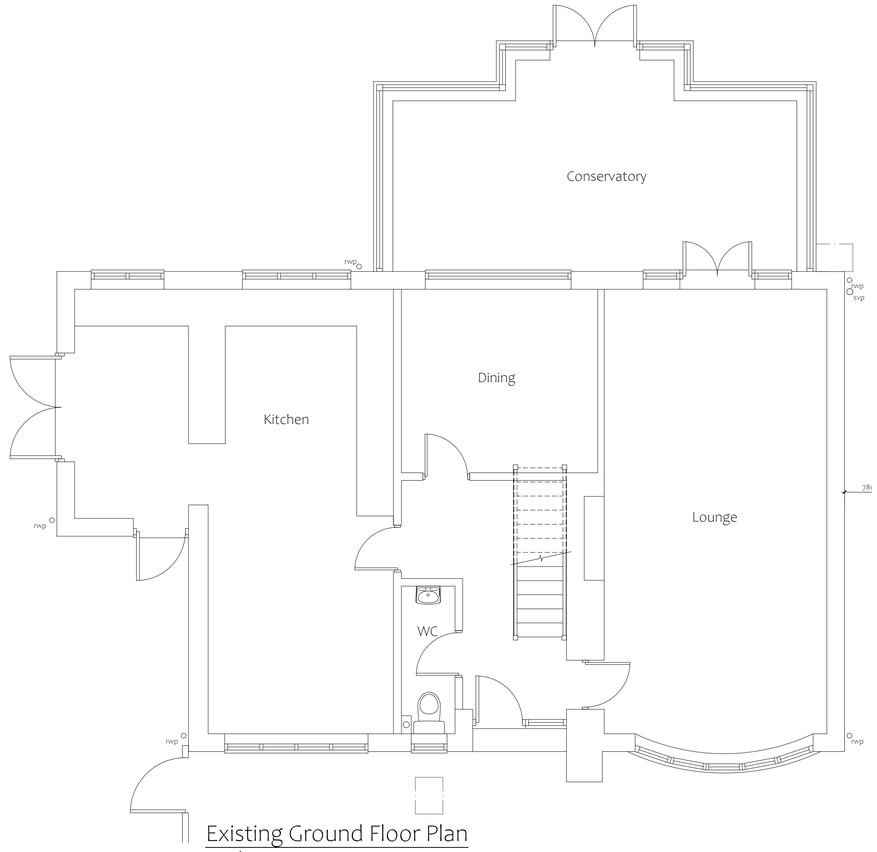


Existing Ground Floor Plan
Scale 1: 50

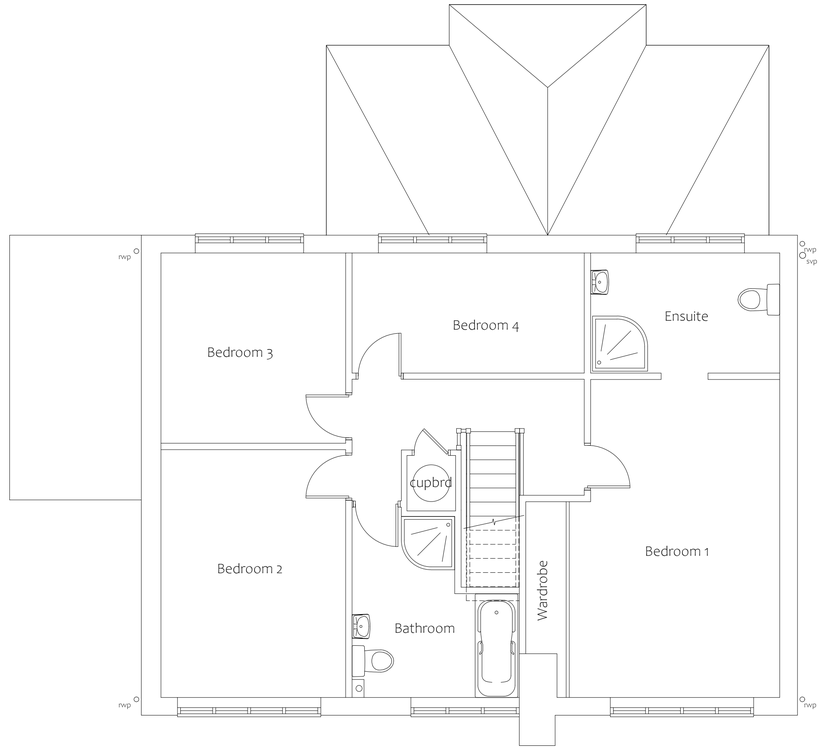


Existing First Floor Plan
Scale 1: 50

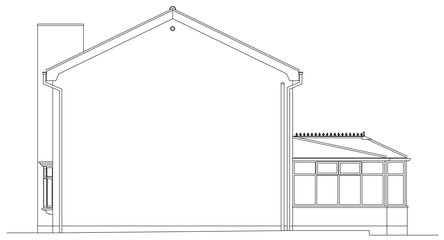

Existing Side Elevation
Scale 1: 100 (South)




Existing Front Elevation
Scale 1: 100 (West)

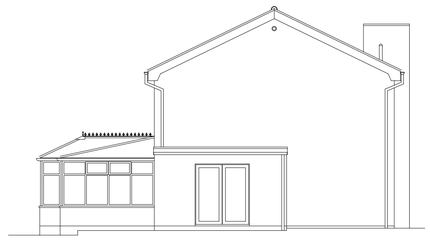


Existing Side Elevation
Scale 1: 100 (North)



Existing Rear Elevation
Scale 1: 100 (East)

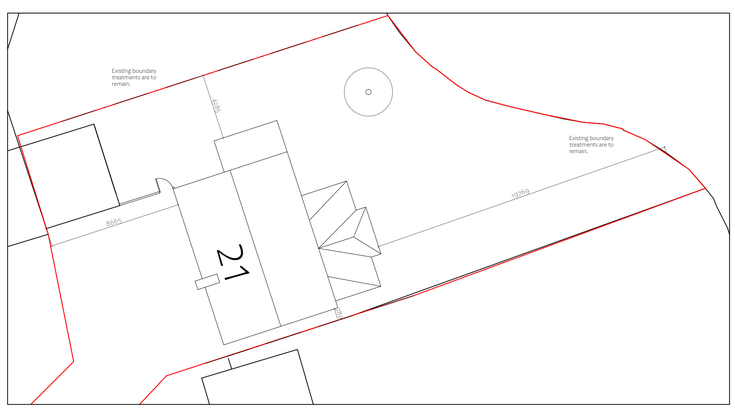

Existing Site Block Plan
Scale 1: 200

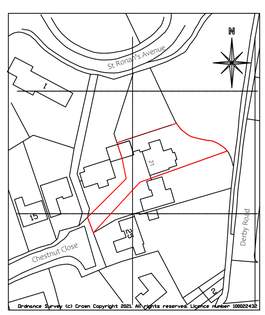

Site Location Plan
Scale 1: 1250

DO NOT SCALE:
From this drawing all dimensions are in millimetres unless otherwise stated any discrepancies are to be reported to Lacey & Owen Architectural Services Ltd.

RELEVANT DRAWINGS:
This drawing is to be read in conjunction with all other relevant drawings and details

DRAWING COPYRIGHT:
This drawing and all other relevant drawings is the property of Lacey & Owen Architectural Services Ltd. and should not copied or altered in any way without prior consent

PLANNING ISSUE

Rev	By	Date	Details
C	MO	14/04/21	Site location plan added.
B	MO	18/03/21	Planning Issue
A	MO	02/02/21	Revised following client meeting

PROPOSED
Single Storey Rear & Two Storey side Extension

LOCATION
21 Chestnut Close
Duffield
Derbyshire
DE56 4HD

CLIENT
Mr Singh

DRAWING TITLE
Details as existing

Drawn by	Date	Dwg.No	Rev
MO	November 2020	KJ3173/01	C

SCALES @ A1: 1:50 | 1:100 | 1:200 | 1:1250

139 Bath Street
Ilkeston
Derbyshire
DE7 8AS

LACEY & OWEN
ARCHITECTURAL SERVICES LTD

T: 0115 944 5138
E: enquiry@laceyandowen.co.uk
www.laceyandowen.co.uk

CIAT
REGISTERED PRACTICE