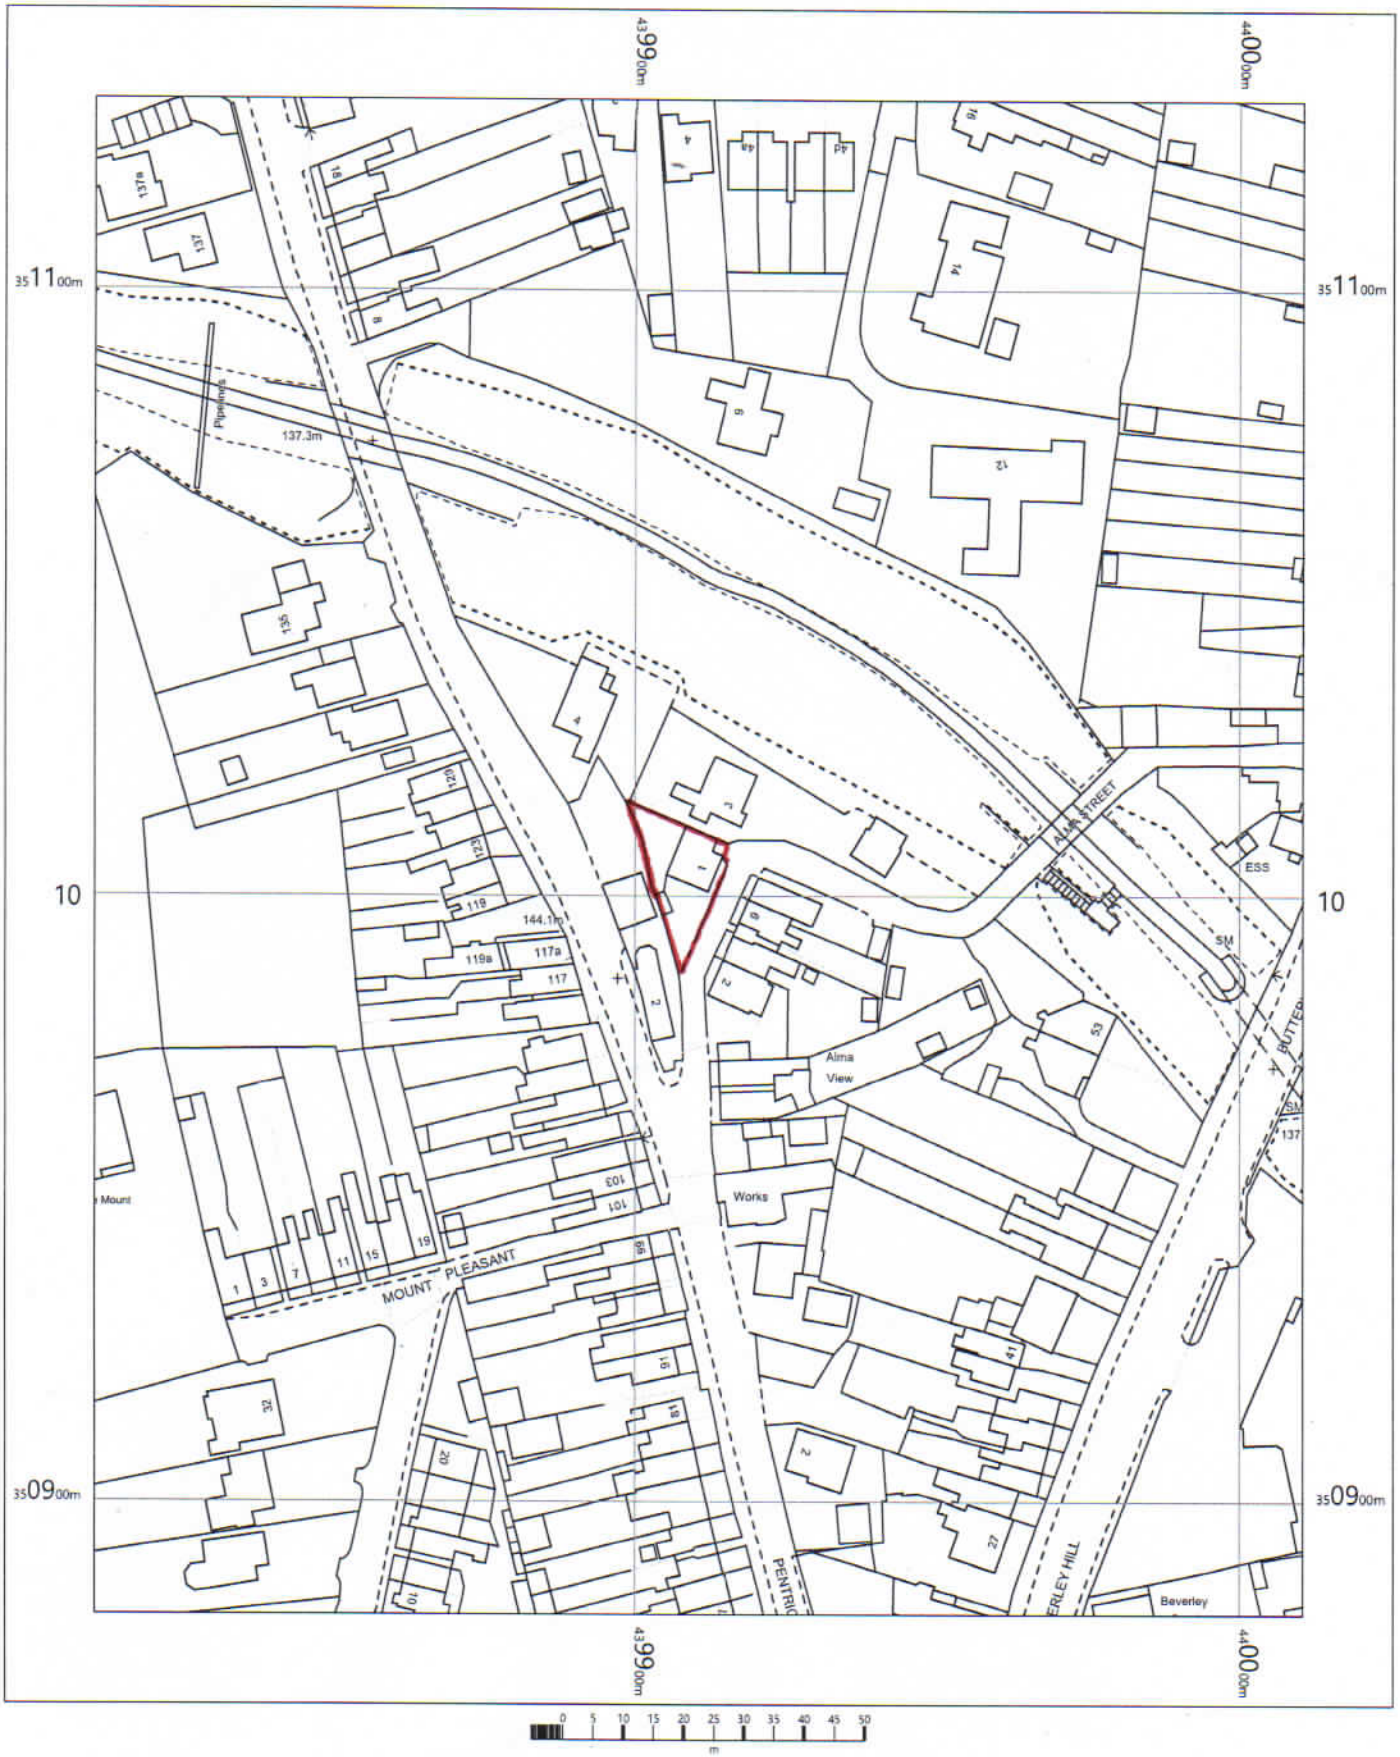


0 5 10 15 20 25 30 35 40 45 50
m

1 Alma Street
Riplev
DE5 3DT

OS MasterMap 1250/2500/10000 scale
Friday, June 7, 2019, ID: JEW-00805330
maps.johnewright.com

1:1250 scale print at A4, Centre: 439911 E, 351006 N

©Crown Copyright Ordnance Survey. Licence no. 100025568

N

johnewright

maps@johnewright.com
tel: 0115 950 6633