


Front Elevation (AS PROPOSED)




L.H. Side Elevation (AS PROPOSED)




Rear Elevation (AS PROPOSED)

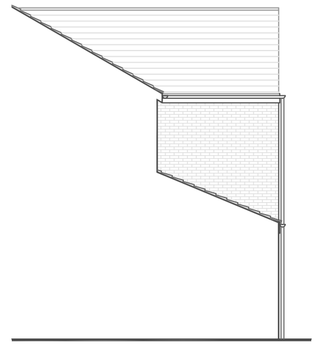

R.H. Side Elevation (AS PROPOSED)

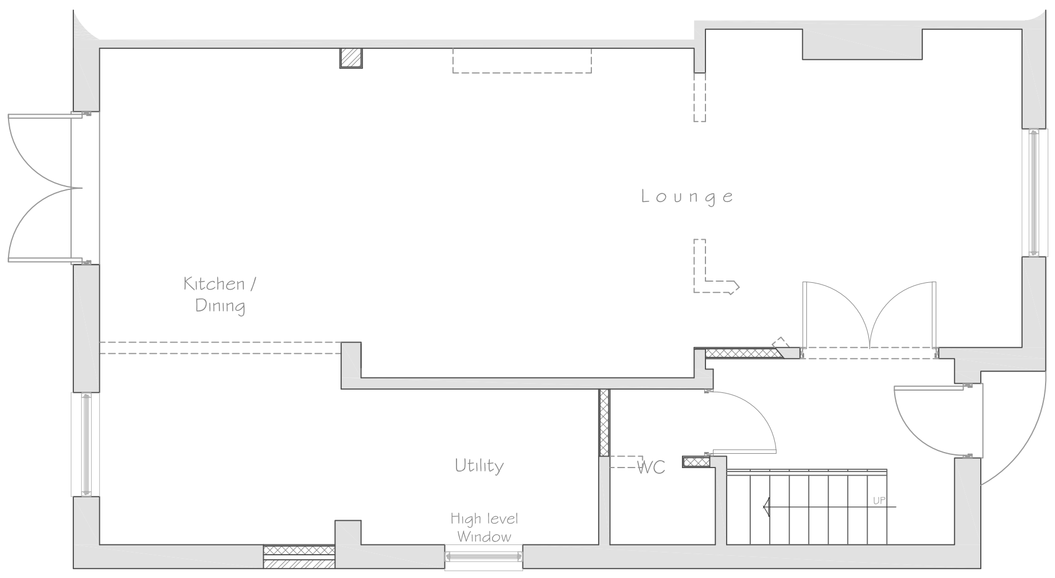


Ground Floor Layout (AS PROPOSED)

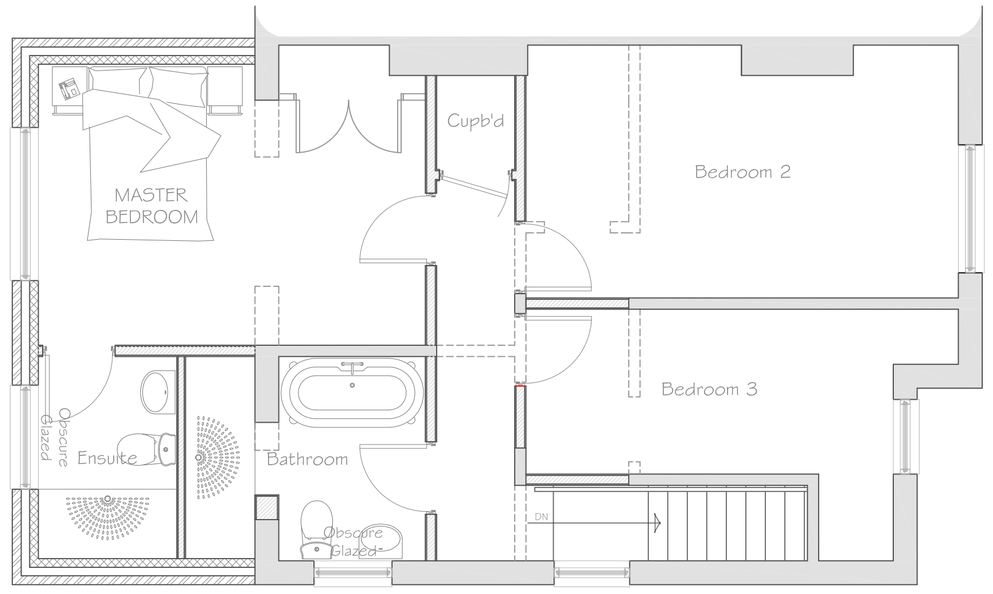

First Floor Layout (AS PROPOSED)




Front Elevation (AS EXISTING)

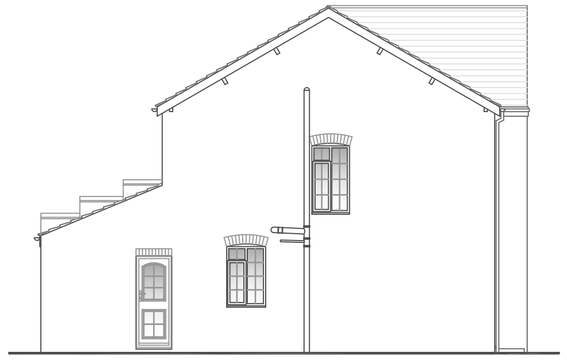


L.H. Side Elevation (AS EXISTING)



Rear Elevation (AS EXISTING)

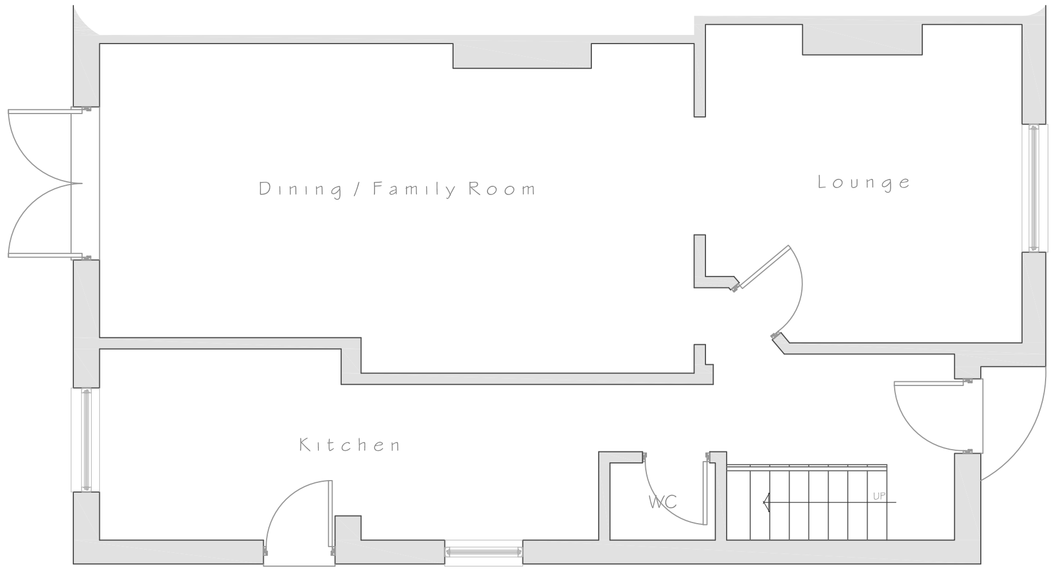

Ground Floor Layout (AS EXISTING)

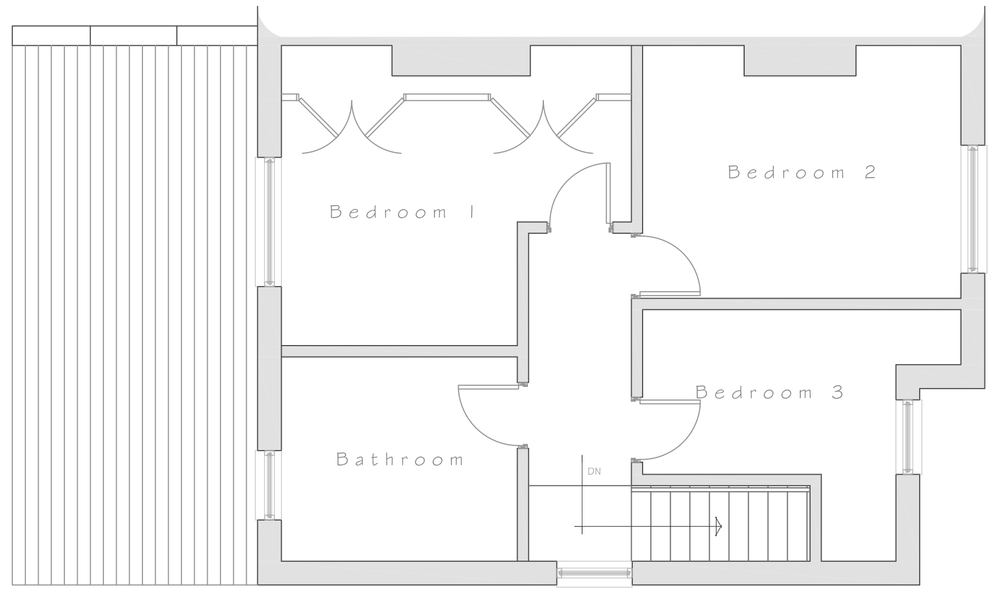

First Floor Layout (AS EXISTING)

© copyright

NOTES

1. No dimensions to be scaled from this drawing.
2. This drawing is to be read in conjunction with all relevant Architect's and Engineer's drawings.

Rev.	Date	Amendments	Initials

MR. CLARKE

Project
Proposed Extension & Alterations
20, Grandfield Street,
Heanor,
Derbyshire.

Drawing Title

LAYOUTS AND ELEVATIONS AS EXISTING AND PROPOSED.

H M CHAMBERS & PARTNERS
consulting civil and structural engineers
41a Derby Road , Heanor
Derbyshire. DE75 7QG
Telephone [01773] 718994

Date	Drawing No.
March 2021	N7986-01
Scale 1:50, 1:100 @ A1	