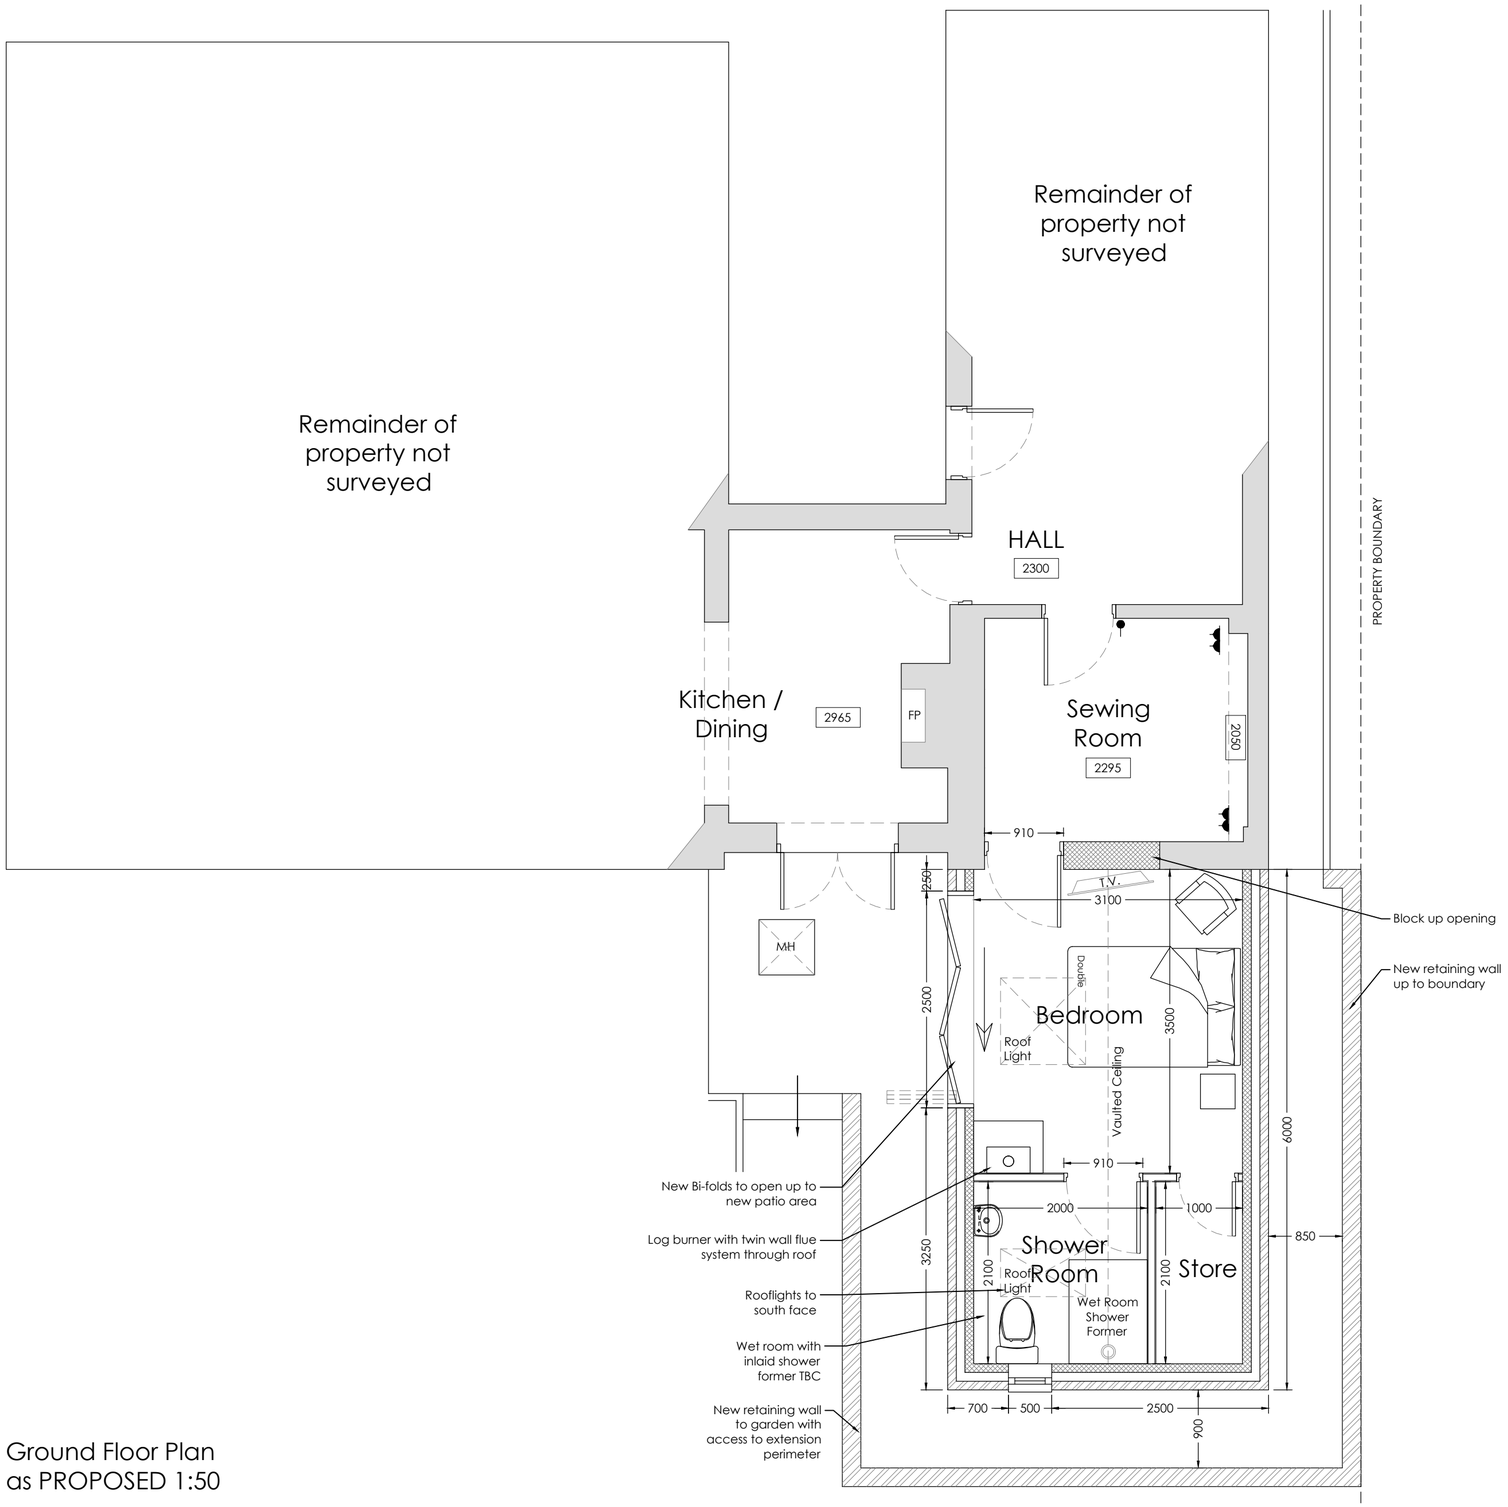


Ground Floor Plan
as PROPOSED 1:50

PROPERTY BOUNDARY

DO NOT SCALE - Use only written dimensions. All dimension must be verified prior to the works being put into hand and any discrepancies reported to the originator.

This drawing is copyright and shall not be reproduced not used for any other purpose without the written permission of Parker Liddle Architecture.

This drawing must be read in conjunction with all other related drawings and it is the contractors responsibility to ensure full compliance with the Building Regulations.

Drawing to be used only as described in the drawing status below

© Crown Copyright and database rights 2021 OS 100047474.



SITE PLAN
As Proposed 1:500

Rev B - 19.04.21 - KB Site Plan Added
Rev A - 16.4.21 - JPL Updates from client

STATUS:	Feasibility		
DWG NO:	1019-03	REVISION:	B
CLIENT:	Mr & Mrs Stanley-Wainwright		
PROJECT:	102 Whitemoor Lane, Belper, Derbyshire, DE56 0HD		
TITLE:	Extension to Rear, Floor Plan as PROPOSED		
DRAWN BY:	KB	PAPER SIZE:	A2
SCALE:	VARIES	DATE:	06.04.21

PARKER LIDDLE
ARCHITECTURE
1 HERITAGE BUSINESS CENTRE
DERBY ROAD, BELPER, DE56 1SW
Tel: 01773 292009
plarchitecture.co.uk / mail@plarchitecture.co.uk