Project Management Initials : Designer : JS | Checked : MS | Approved : MS | ISO A1 594mm x 841mm



Elevation A
SCALE: 1 : 50



Elevation B
SCALE: 1 : 50

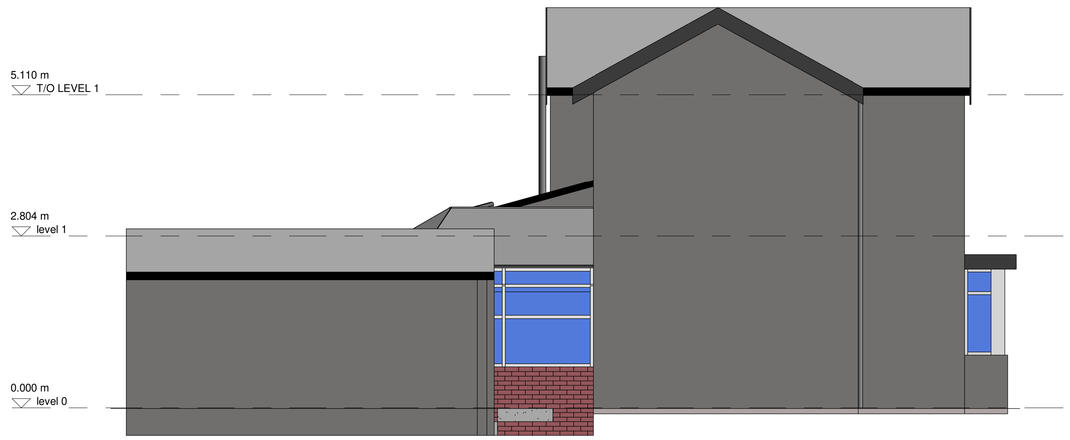

Elevation C
SCALE: 1 : 50

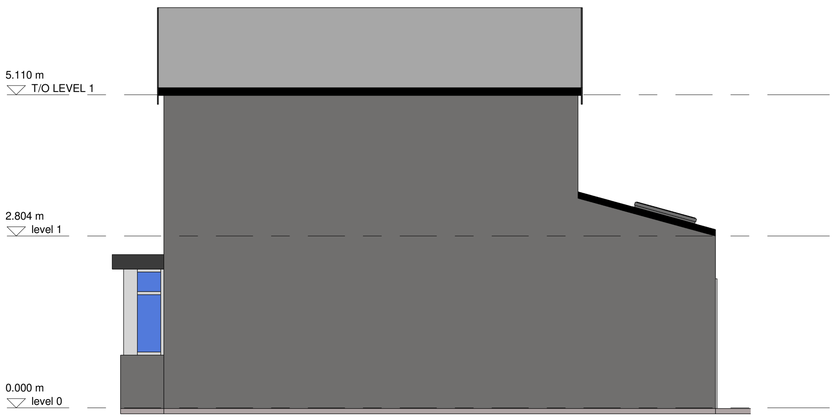

Elevation D
SCALE: 1 : 50

0 1 2 3 4 5m
SCALE 1:50

MJB
Technical Services Ltd

MJB Technical Services Ltd
24 Riber Terrace
Chesterfield, Derbyshire, S40 2QF
Tel : +44 7846742350
Email : michael.sprague@mjbtech.co.uk

PROJECT

Proposed Extension 71 Leamoor Avenue Somercotes, Alfreton DE55 1RL

NOTES

1. DO NOT SCALE THS DRAWING. IF IN DOUBT ASK.
2. THIS DRAWING IS TO BE READ IN CONJUNCTION WITH ALL DRAWINGS AND SPECIFICATIONS
3. ALL DIMENSIONS IN MILLIMETRES UNLESS NOTED OTHERWISE. ALL LEVELS IN METRES UNLESS NOTED OTHERWISE.
4. ALL DETAILS AND DIMENSIONS ARE TO BE CONFIRMED ON SITE PRIOR TO WORK COMMENCING OR ORDERING OF MATERIALS.
5. ANY DISCREPANCIES NOTED ON SITE ARE TO BE REPORTED TO THE NEGINEER IMMEDIATELY.

ISSUE/REVISION

I/R	DATE	DESCRIPTION
1	19/04/2021	AMENDED TO SUIT PLANNING OFFICERS COMMENTS

KEY PLAN

SHEET TITLE

Elevations

SHEET NUMBER

LEA-ZZ-DR-AR-01002