Project Management Initials : Designer : MAS
Checked : JMS
Approved : JMS
ISO A1 594mm x 841mm

FRONT FIRST FLOOR WINDOWS TO BE RAISED.




Elevation A
SCALE: 1 : 50




Elevation B
SCALE: 1 : 50

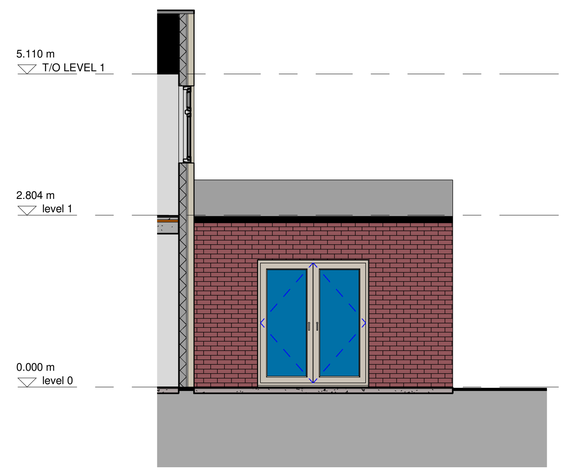


Side Elevation
SCALE: 1 : 50

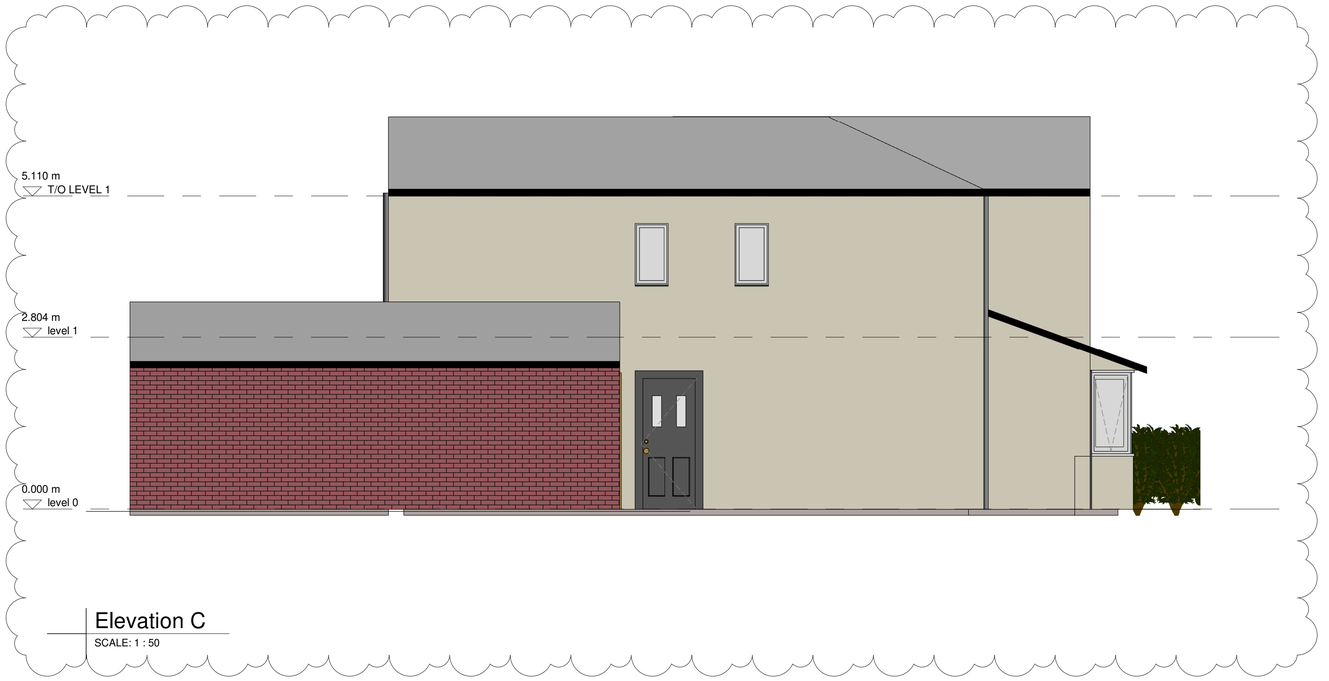


Elevation C
SCALE: 1 : 50

0 1 2 3 4 5m
SCALE 1:50

MJB
Technical Services Ltd

MJB Technical Services Ltd
24 Riber Terrace
Chesterfield, Derbyshire, S40 2QF
Tel : +44 7846742350
Email : michael.sprague@mjbtech.co.uk

**PROJECT**

# Proposed Extension
# 71 Leamoor Avenue
# Somercotes, Alfreton
# DE55 1RL

**NOTES**

1. DO NOT SCALE THS DRAWING. IF IN DOUBT ASK.
2. THIS DRAWING IS TO BE READ IN CONJUNCTION WITH ALL DRAWINGS AND SPECIFICATIONS
3. ALL DIMENSIONS IN MILLIMETRES UNLESS NOTED OTHERWISE. ALL LEVELS IN METRES UNLESS NOTED OTHERWISE.
4. ALL DETAILS AND DIMENSIONS ARE TO BE CONFIRMED ON SITE PRIOR TO WORK COMMENCING OR ORDERING OF MATERIALS.
5. ANY DISCREPANCIES NOTED ON SITE ARE TO BE REPORTED TO THE NEGINEER IMMEDIATELY.

**ISSUE/REVISION**

| I/R | DATE | DESCRIPTION |
|---|---|---|
| 1 | 19/04/2021 | AMENDED TO SUIT PLANNING OFFICERS COMMENTS |

**KEY PLAN**

**SHEET TITLE**

Proposed Elevations

**SHEET NUMBER**

LEA-ZZ-DR-AR-01005