ISO A1 594mm x 841mm

Approved : Approver

Checked : Checker

Project Management Initials : Designer : Designer

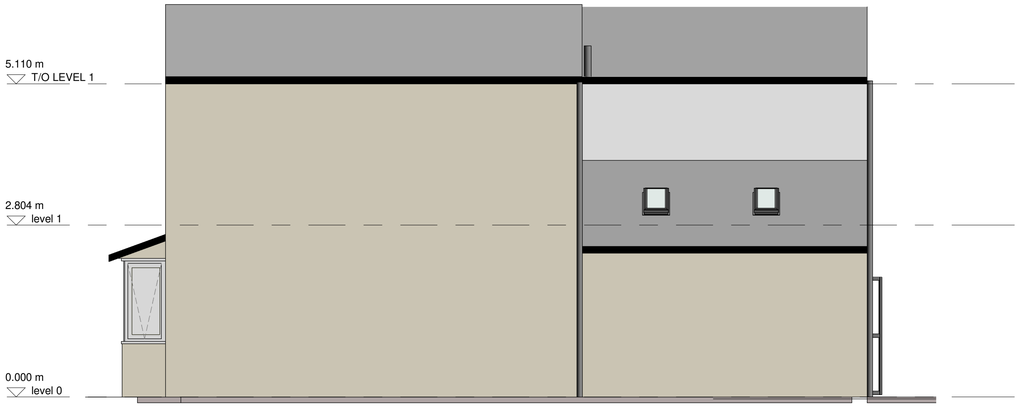

Section E

SCALE: 1 : 50

MJB
Technical Services Ltd

MJB Technical Services Ltd
24 Riber Terrace
Chesterfield, Derbyshire, S40 2QF
Tel : +44 7846742350
Email : michael.sprague@mjbtech.co.uk

PROJECT

Proposed Extension
71 Leamoor Avenue
Somercotes, Alfreton
DE55 1RL

NOTES

ISSUE/REVISION

I/R	DATE	DESCRIPTION

KEY PLAN

SHEET TITLE

Proposed Side elevation

SHEET NUMBER

LEA-ZZ-DR-AR-01008