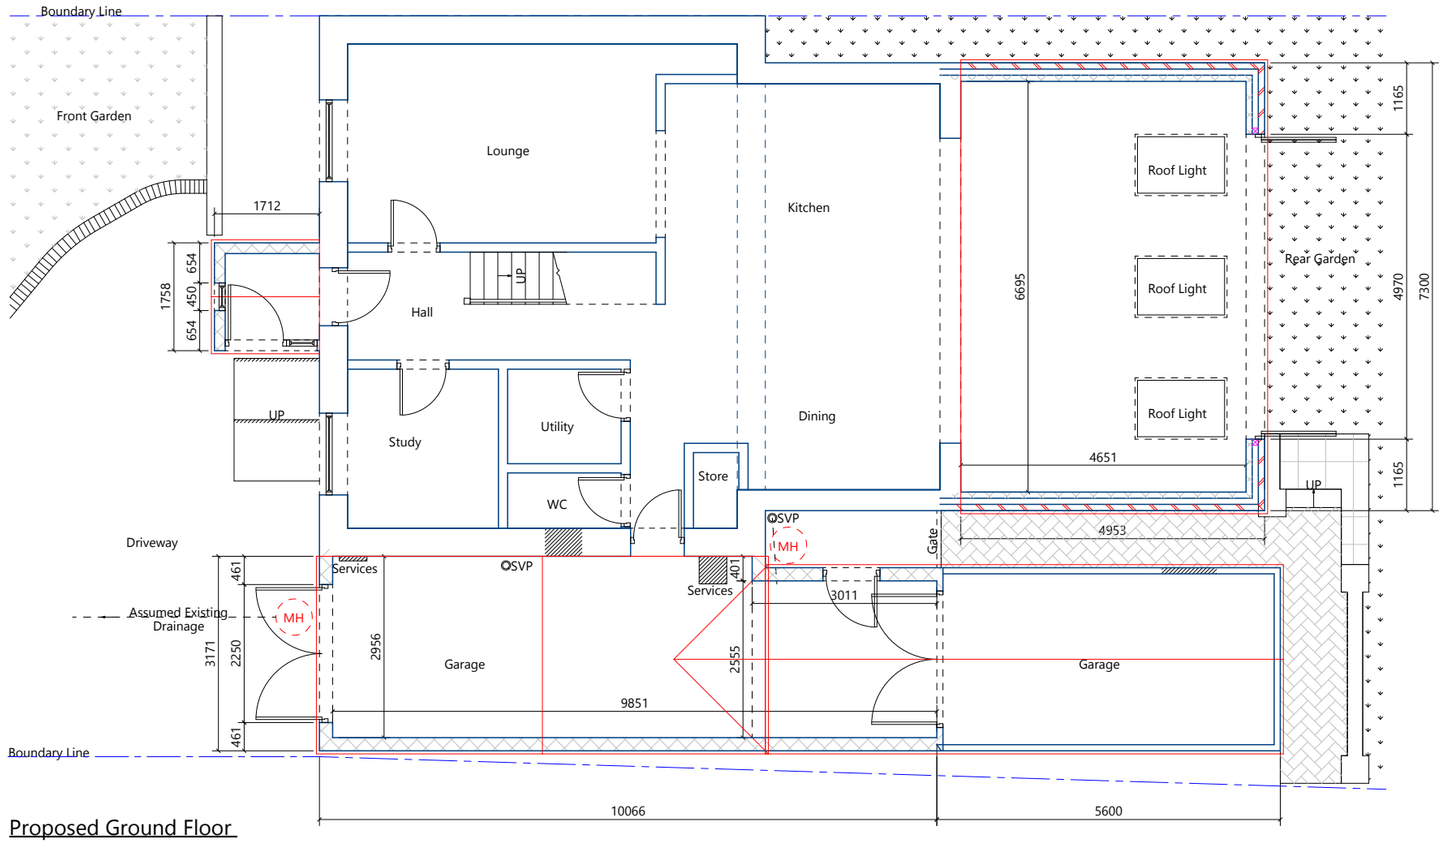


Proposed Ground Floor

PROPOSED FLOOR PLANS

Description of Works:

Single Storey Rear Extension
& New balcony above

Drawing Number:

D102- 02/02/2021

Client:

Radford

Drawing Revision:

19/04/2021 - B

Site Address:

188 Nottingham Road
Langley Mill
Nottingham
NG164HG

Materiality:

All materials to be as close as possible to existing.

Planning Permission:

Not Approved

Building Control:

Not Approved

DRAWING NOTES

This Project involves developing a single storey rear extension to create an open plan kitchen/diner.

The external walls will be render to match with the existing folding doors being re-used. The flat roof will be GRP or rubber roof.

The balcony will be set back from the rear wall of the extension with 1.8m privacy barriers to ensure no overlooking.

There will be a new electric sliding gate and boundary wall to the front of the property. These will not exceed 1m in height from GL.

19/04/2021 REV B - the sliding gate has been removed following the concerns raised by highways.

SCALE & ORIENTATION

Floor plans and elevations scale 1:100 @ A3

Construction Details 1:25 @ A3

0m 5m 1:100@A3

0m 0.5m 1m 1:25@A3

LEGAL NOTICE

Copyright remains the property of The Practical Planning Company Ltd – no copies of these plans to be made without approval. Drawings must not be used for quotations until the relevant approvals have been granted and checked on site by client and principal contractor. Any discrepancies in sizes or relevant details which may affect quotations and /or building costs and procedures must be reported to The Practical Planning Company Ltd and the drawings must be amended prior to any commencement of said quotations and building works. Starting work before approval of plans by building control is at the customer's own risk. It is the responsibility of the contractor/builder to check all sizes on site prior to and during the build.

It is the responsibility of the client and principal contractor/builder to conform to both building regulations and Construction (Design & Management) Regulations (CDM 2015). If existing trees are to be retained, they should be subject to a full arboricultural survey/inspection for safety. All trees are to be planted a minimum of five metres from buildings and three metres from drainage and services. A suitable method of foundation is to be provided to accommodate the proposed tree planting.

Any alterations to these drawings should be checked for compliance with planning and building control. It is the responsibility of the client to check that these plans do not contravene, affect covenants or encroach boundaries, that they are in line with matters relating to land title, and that issues relating to The Party Wall etc Act 1996 are implemented at the relevant stages.

CONTACT INFORMATION

Main Project Contact:

Benjamin Heginbotham

Phone Number:

07743 686654

Email Address:

hello@practicalplanningco.co.uk

THE PRACTICAL PLANNING COMPANY

GIVING YOU THE SPACE YOU DESERVE