

Existing Rear Elevation

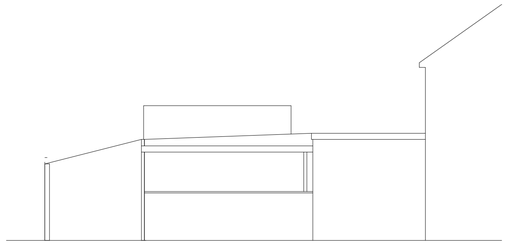

Existing Side Elevation



Existing North Elevation to Outbuilding

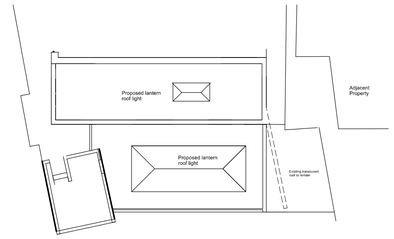

Roof Plan 1:200



Proposed Rear Elevation

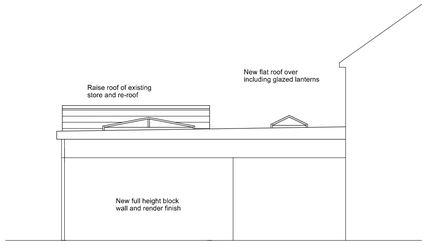

Proposed Side Elevation (Exisitng sloping roof Ommitted)

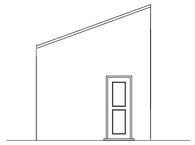

Proposed North Elevation To Outbuilding

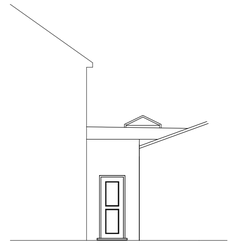

Proposed West Elevation

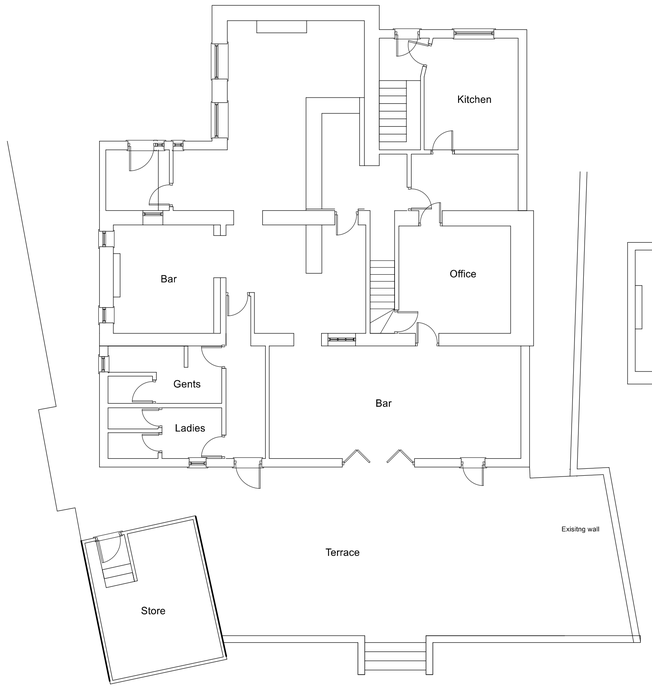

Existing Ground Floor Plan

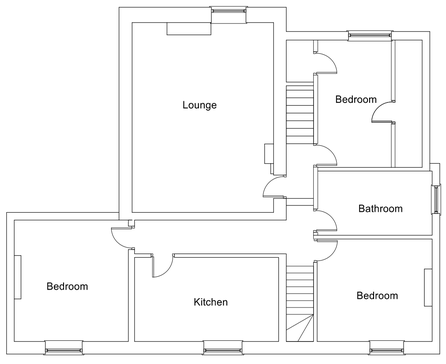

Existing First Floor Plan

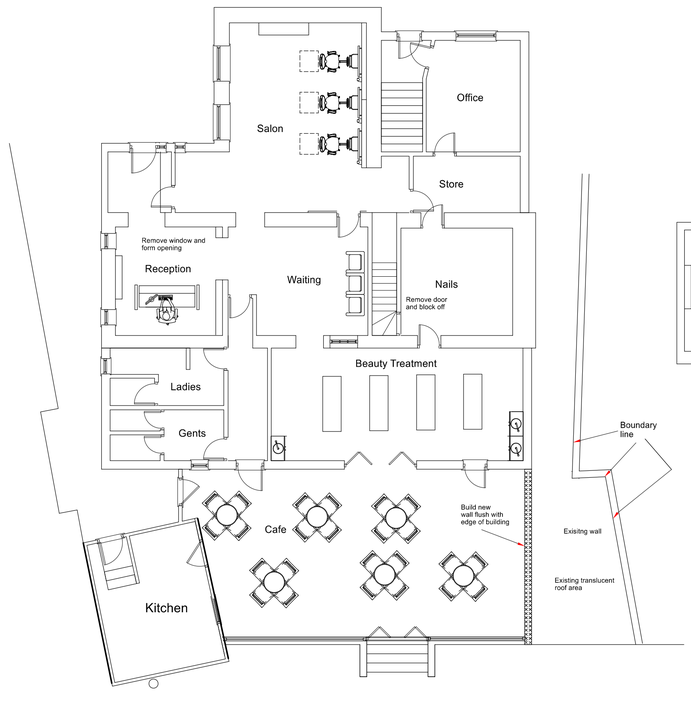

Proposed Ground Floor Plan

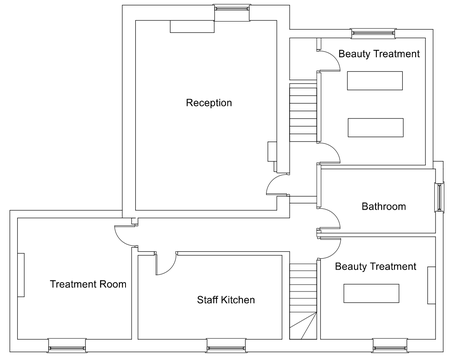

Proposed First Floor Plan

Roof: Single Ply Flat Roof Membrane
Walls:Rendered blockwork and glazing
Kitchen Roof: Slate

Rev A: March 2021 Additional info requested by planners		
David Brown Tel 07973766915 E Mail david.brown570@live.co.uk		
Project: Proposed Works @ 14 Chapel Street		
Plans and Elevations		
Date: 01/09/2020	Scale: 1:50, 1:100 @A1	Drg No: 876/01/A