
59 kingstreet

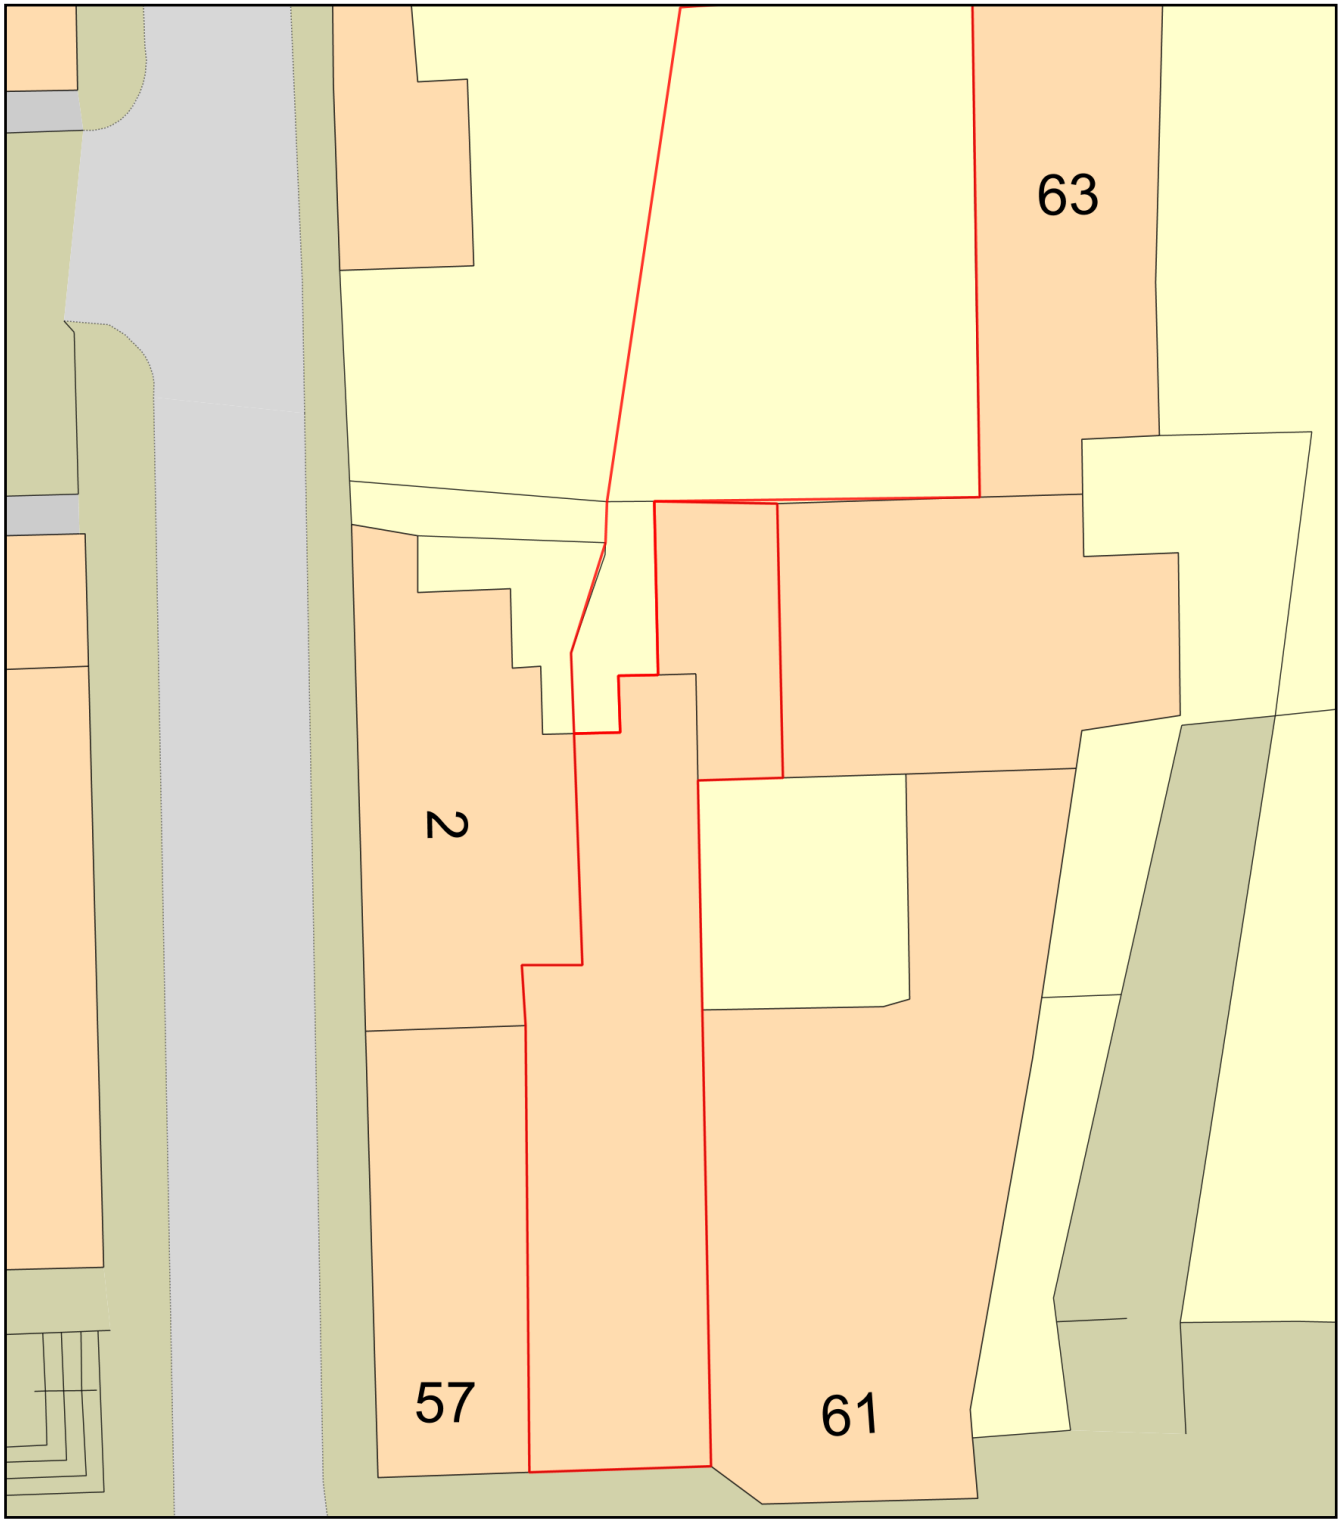

0 10
Metres

N

ReQuestaPlan

Plan Produced for: Monkbar

Date Produced: 20 Apr 2021

Plan Reference Number: TQRQM21110145229527

Scale: 1:200 @ A4

© Crown copyright and database rights 2021 OS 100042766