MATERIALS:

WALLS: RED FACING BRICKWORK MATCHING EXISTING.

ROOF: GREY LUDLOW MAJOR ROOFING TILES MATCHING EXISTING.

WINDOWS: WHITE P.V.C. MATCHING EXISTING.

ROOFLIGHTS: VELUX.

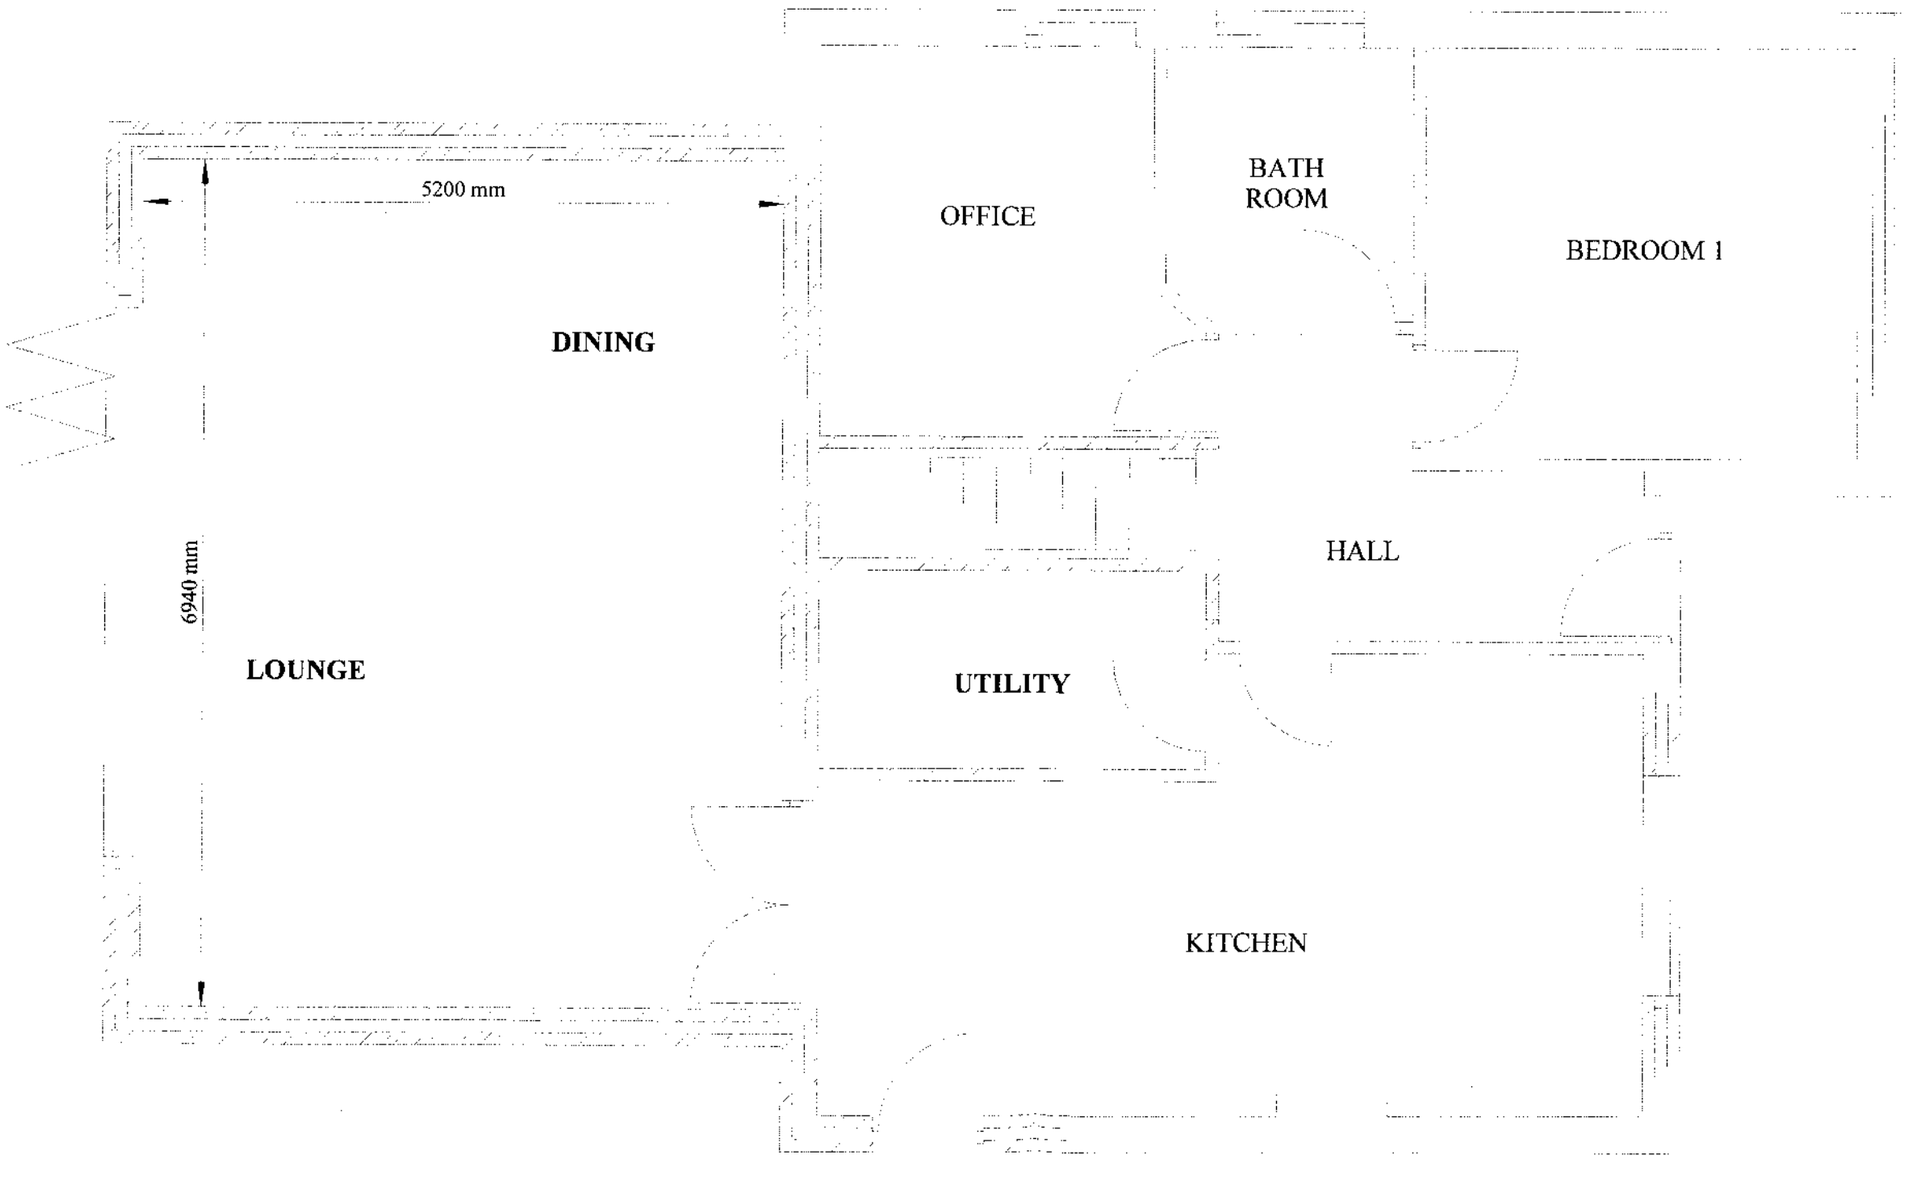

GROUND FLOOR PLAN
Scale 1 : 50

PROPOSAL