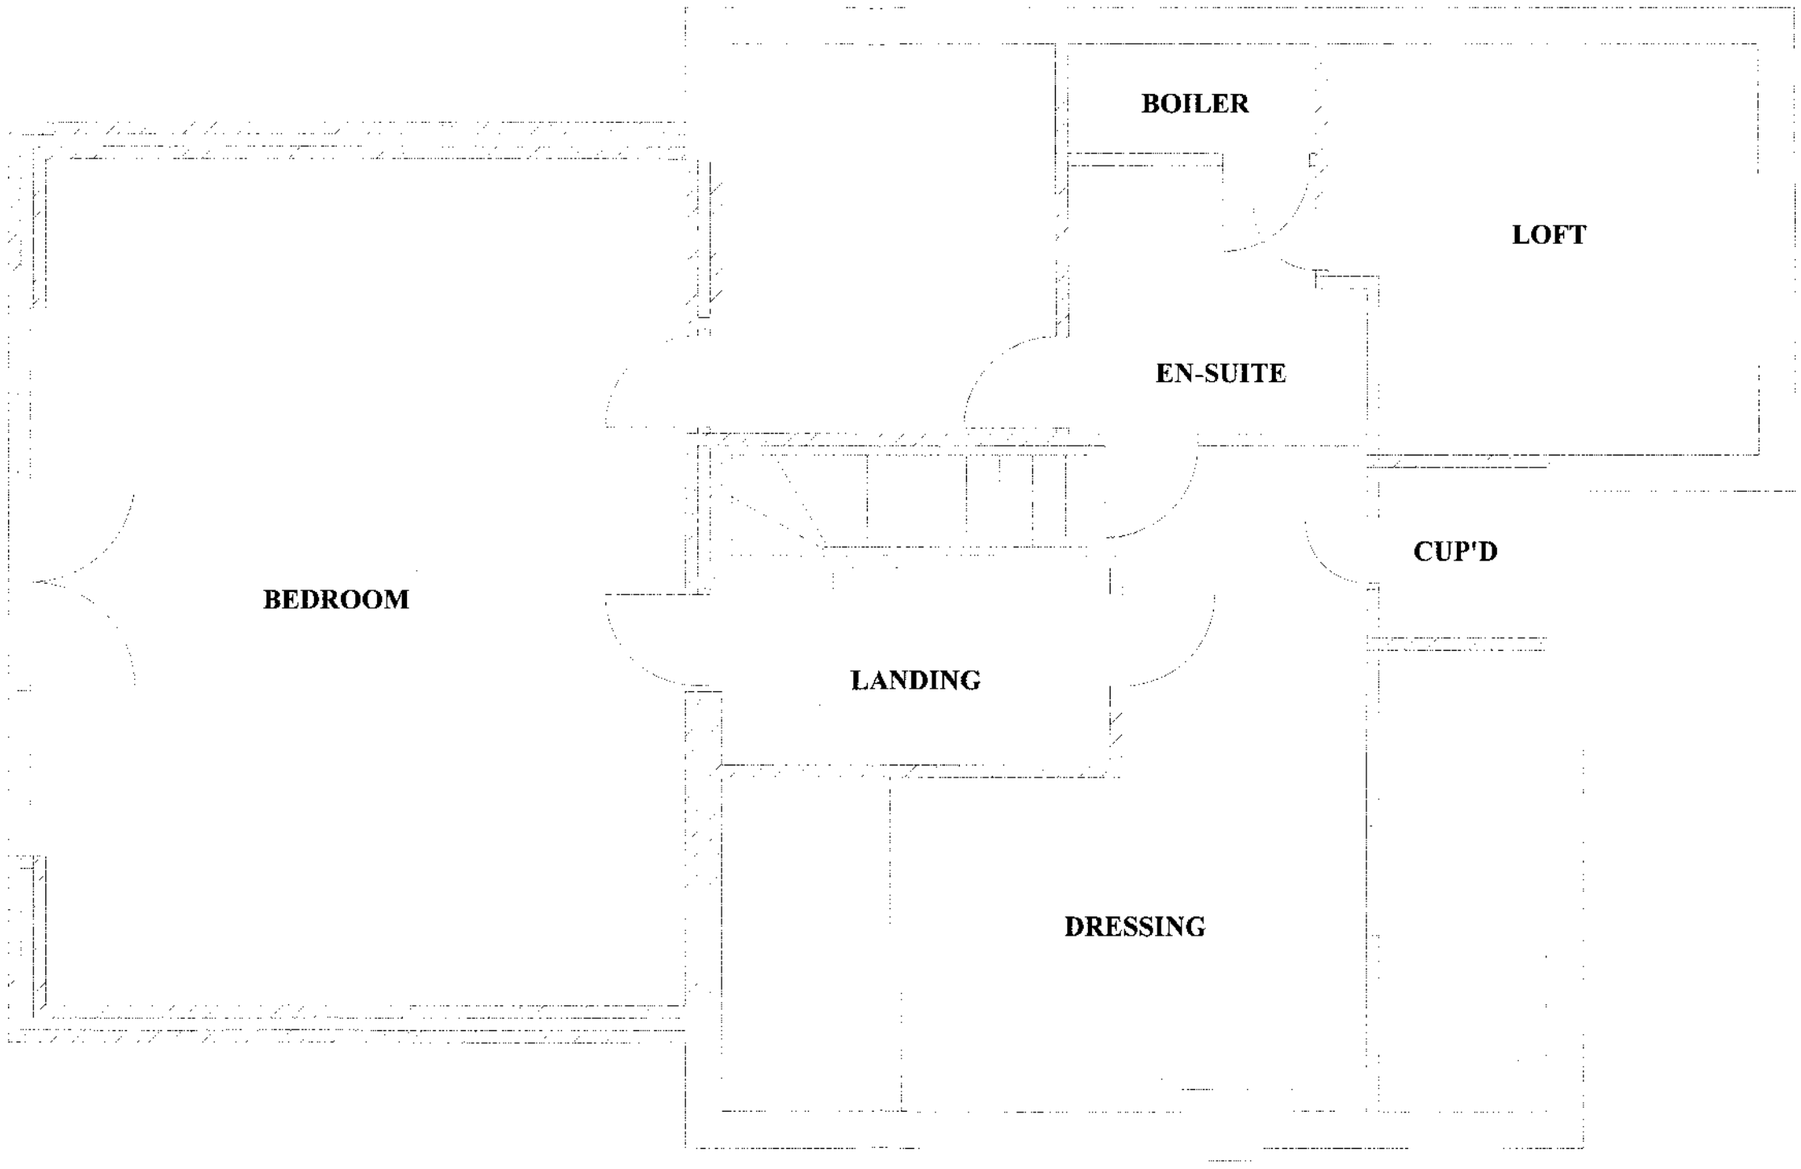

FIRST FLOOR PLAN
Scale 1 : 50

PROPOSAL