
AVA/2021/0418

North

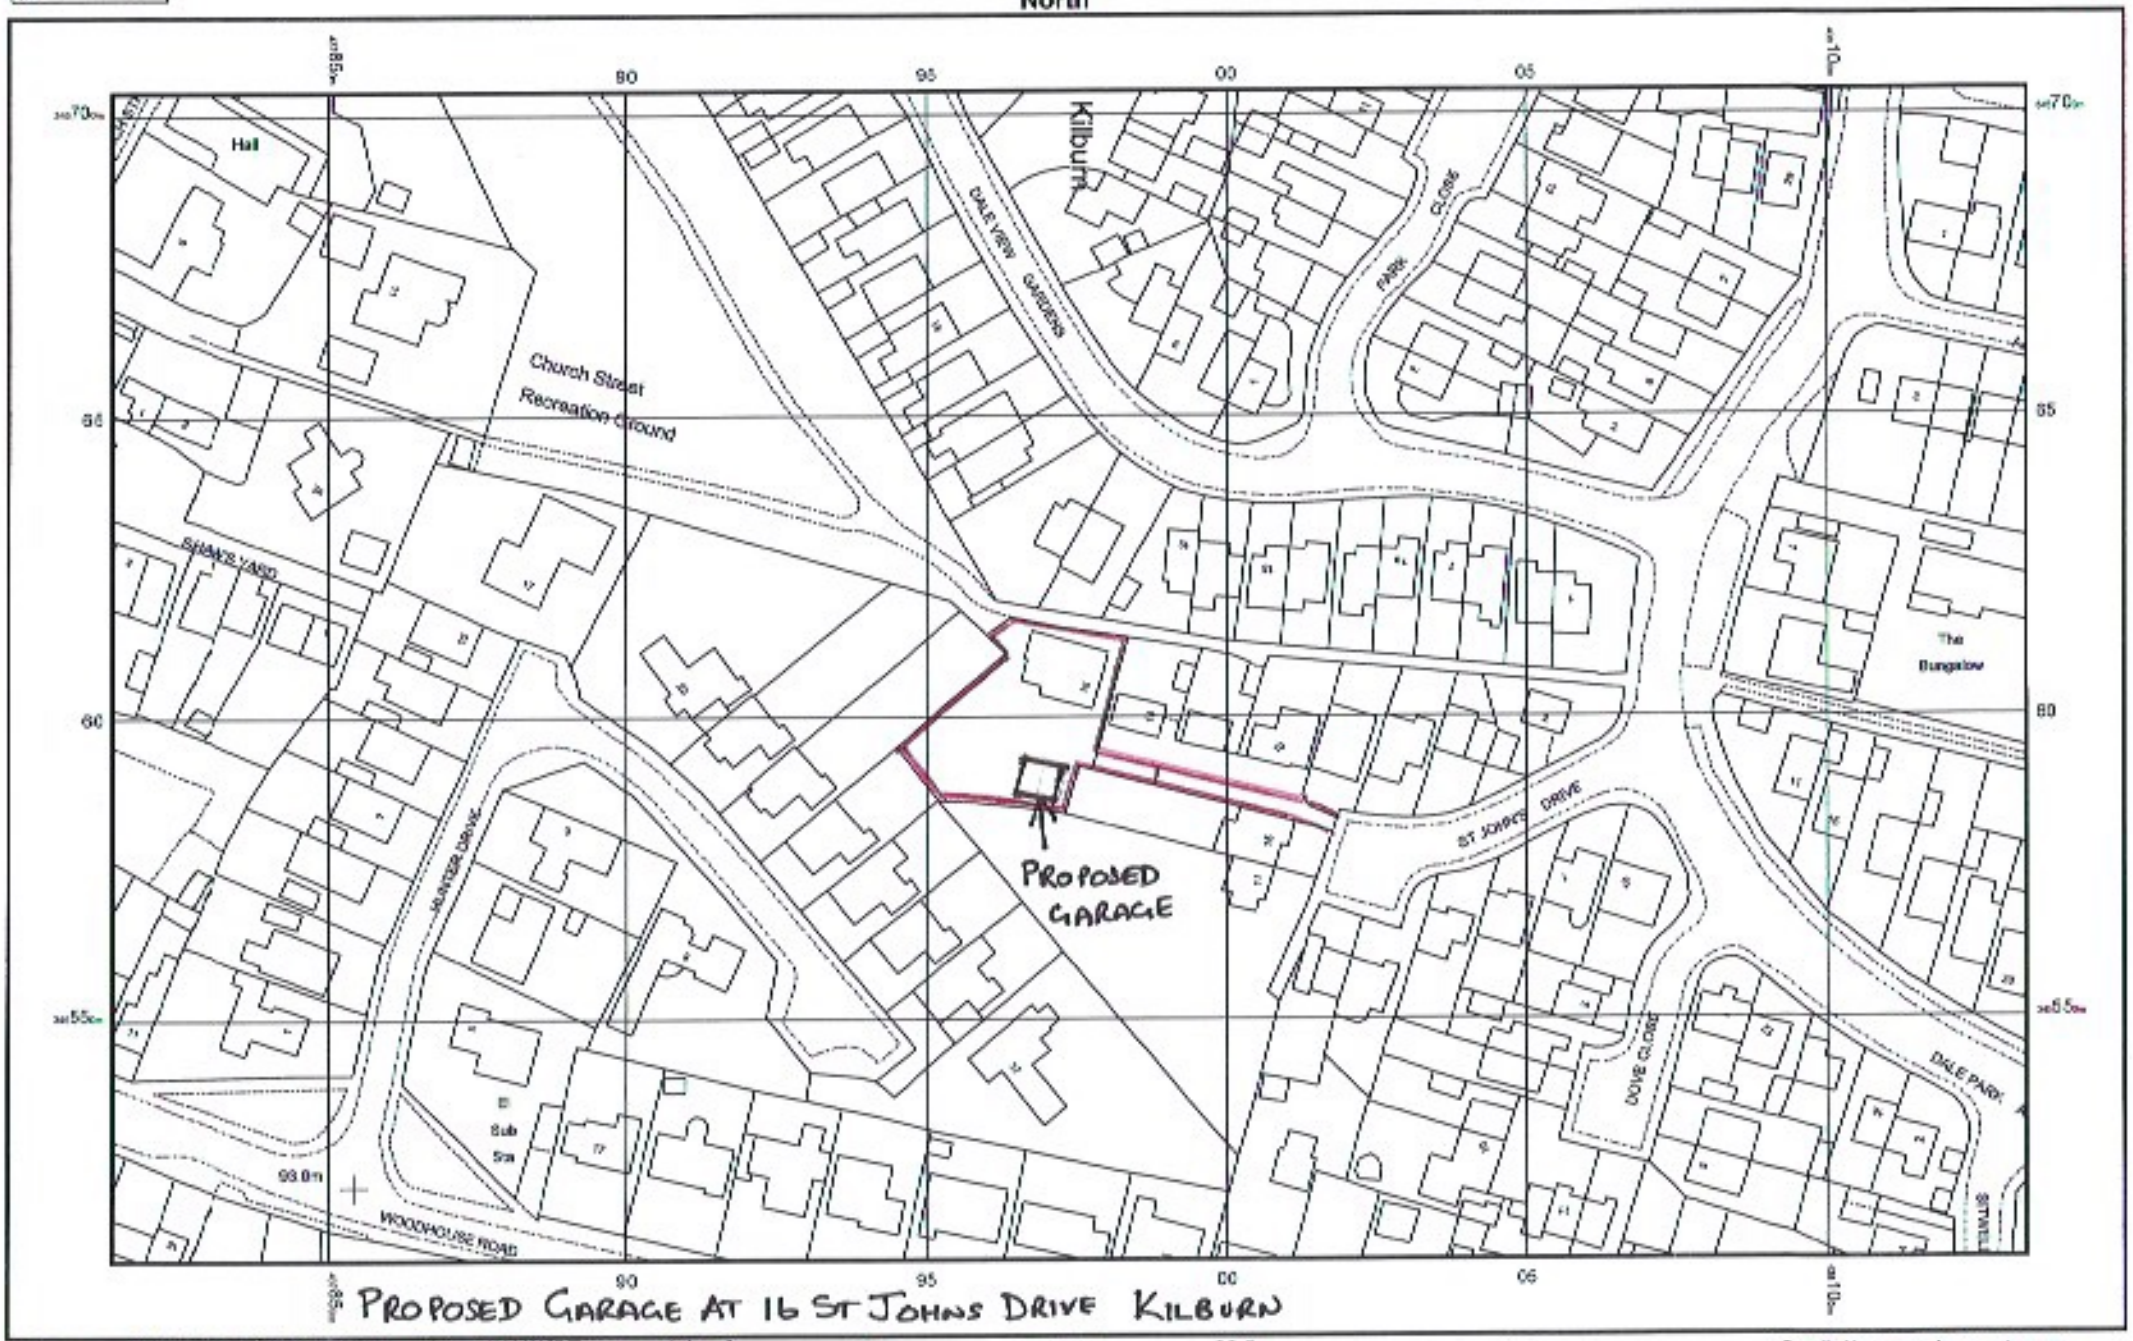

PROPOSED GARAGE AT 16 ST JOHNS DRIVE KILBURN

© Crown copyright and database rights 2021 Ordnance Survey 100048957.The representation of road, track or path is no evidence of a boundary or right of way. The representation of features as lines is no evidence of a property boundary.

0m 1cm = 12.5m 62.5m

Scale 1:1250

AVA/2021/0418

Supplied by: www.ukmapcentre.com
Serial No:211101
Centre Coordinates:437973,345607
Production Date: 19/04/2021 19:58:56