
AVA/2021/0418

North

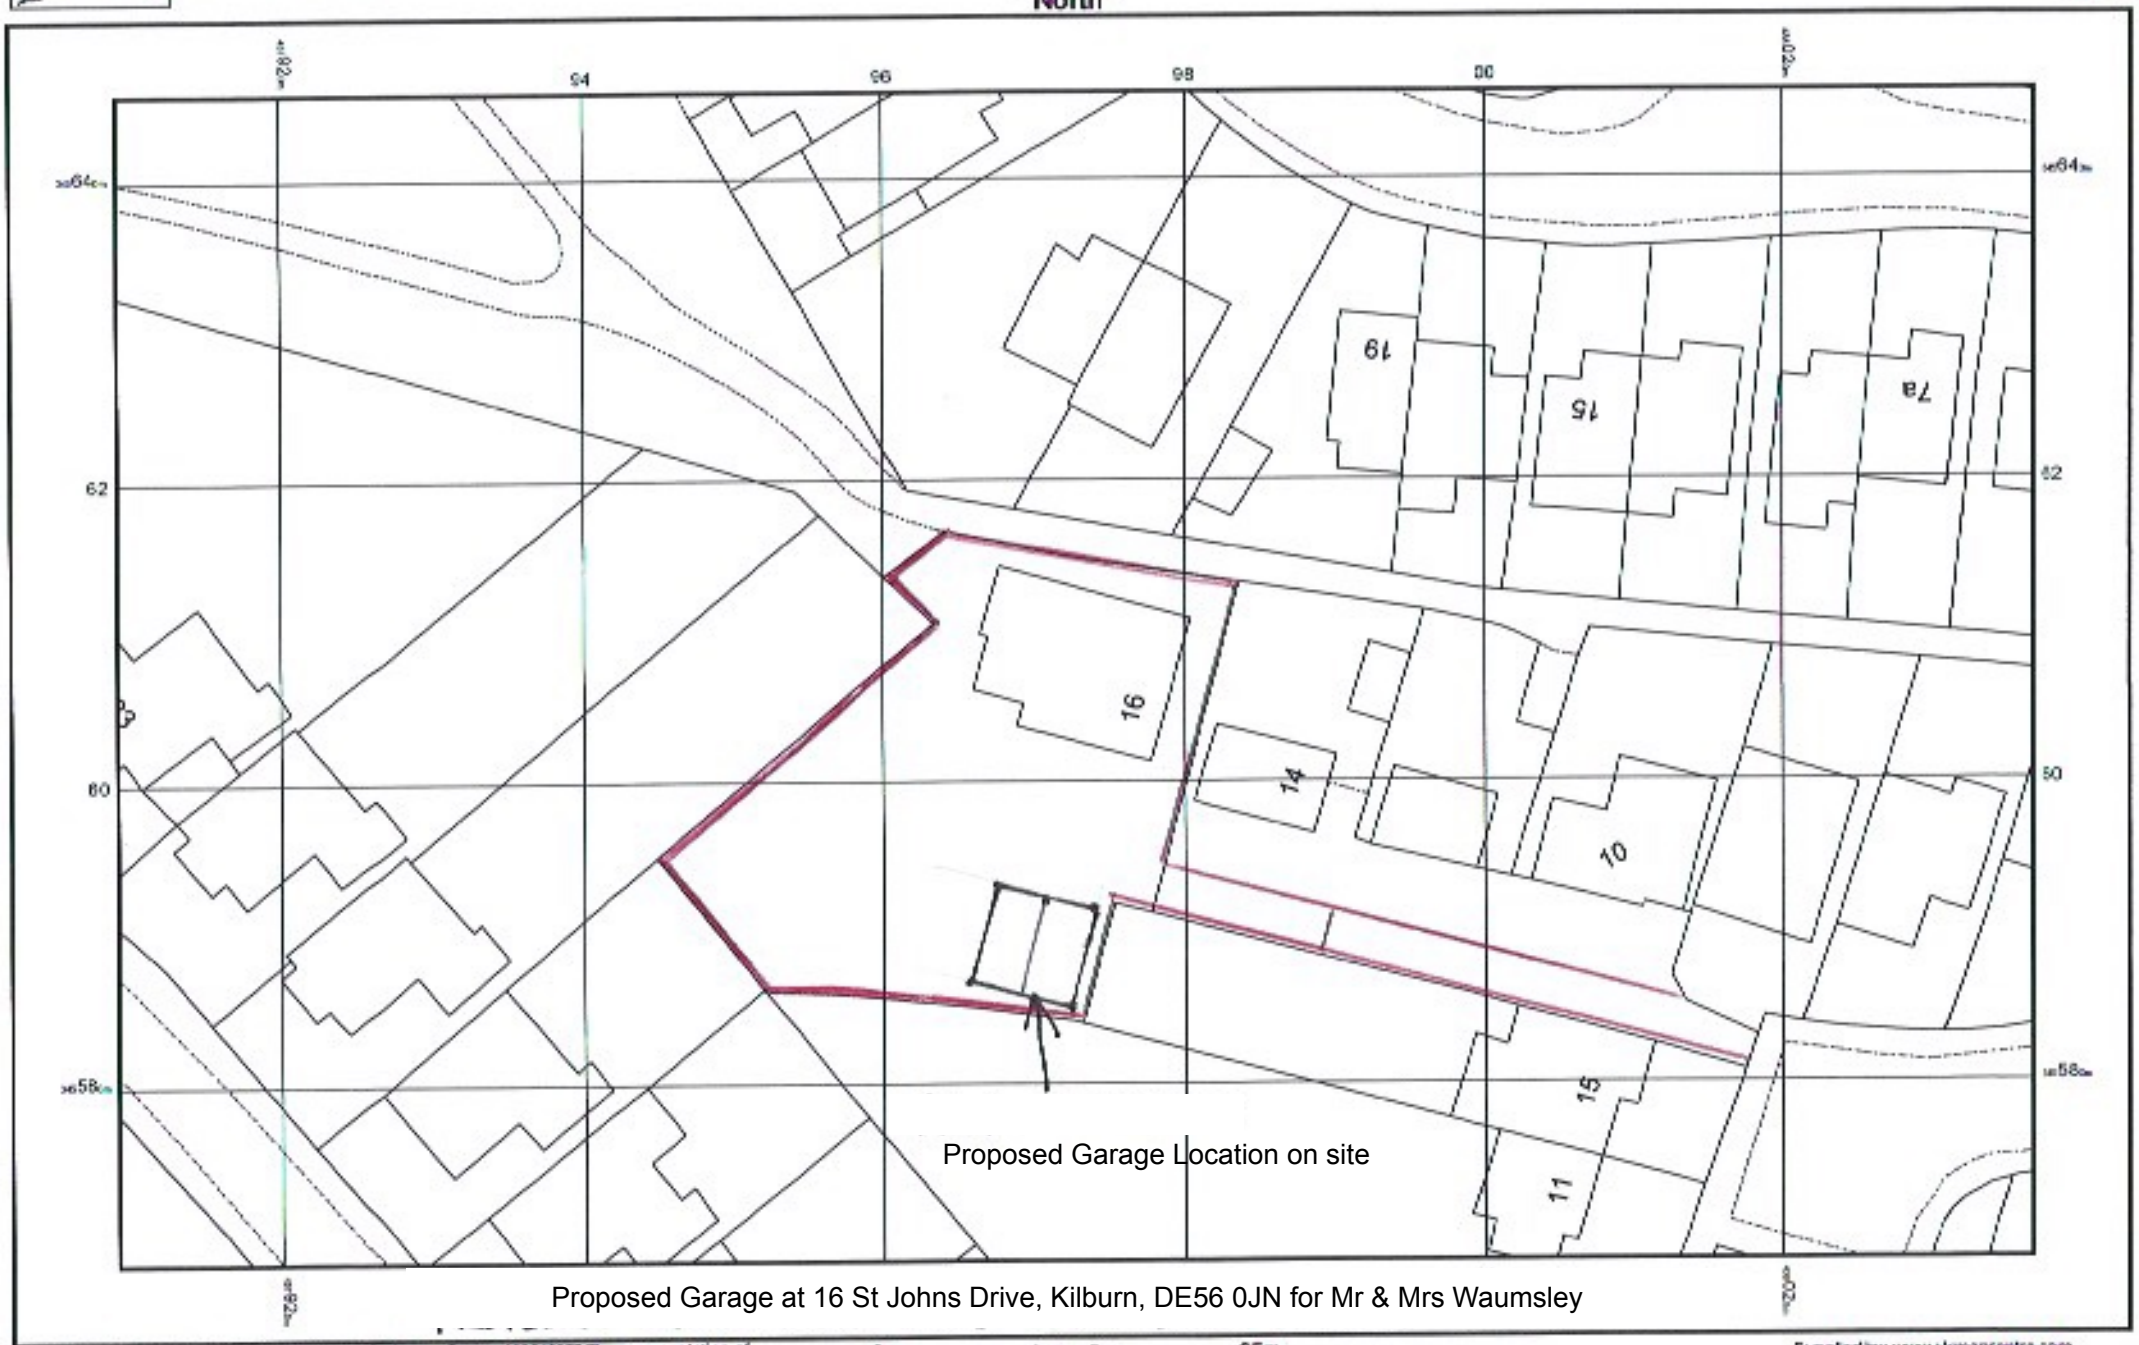

Proposed Garage at 16 St Johns Drive, Kilburn, DE56 0JN for Mr & Mrs Waumsley

© Crown copyright and database rights 2021 Ordnance Survey 100048957.The representation of road, track or path is no evidence of a boundary orright of way. The representation of features as lines is no evidence of a property boundary.

0m 1cm = 5m 25m

Scale 1:500

Planning Ref - AVA/2021/0418

Supplied by: www.ukmapcentre.com
Serial No:211102
Centre Coordinates 437873,345697
Production Date: 16/04/2021 19:55:13