
AVA/2021/0432

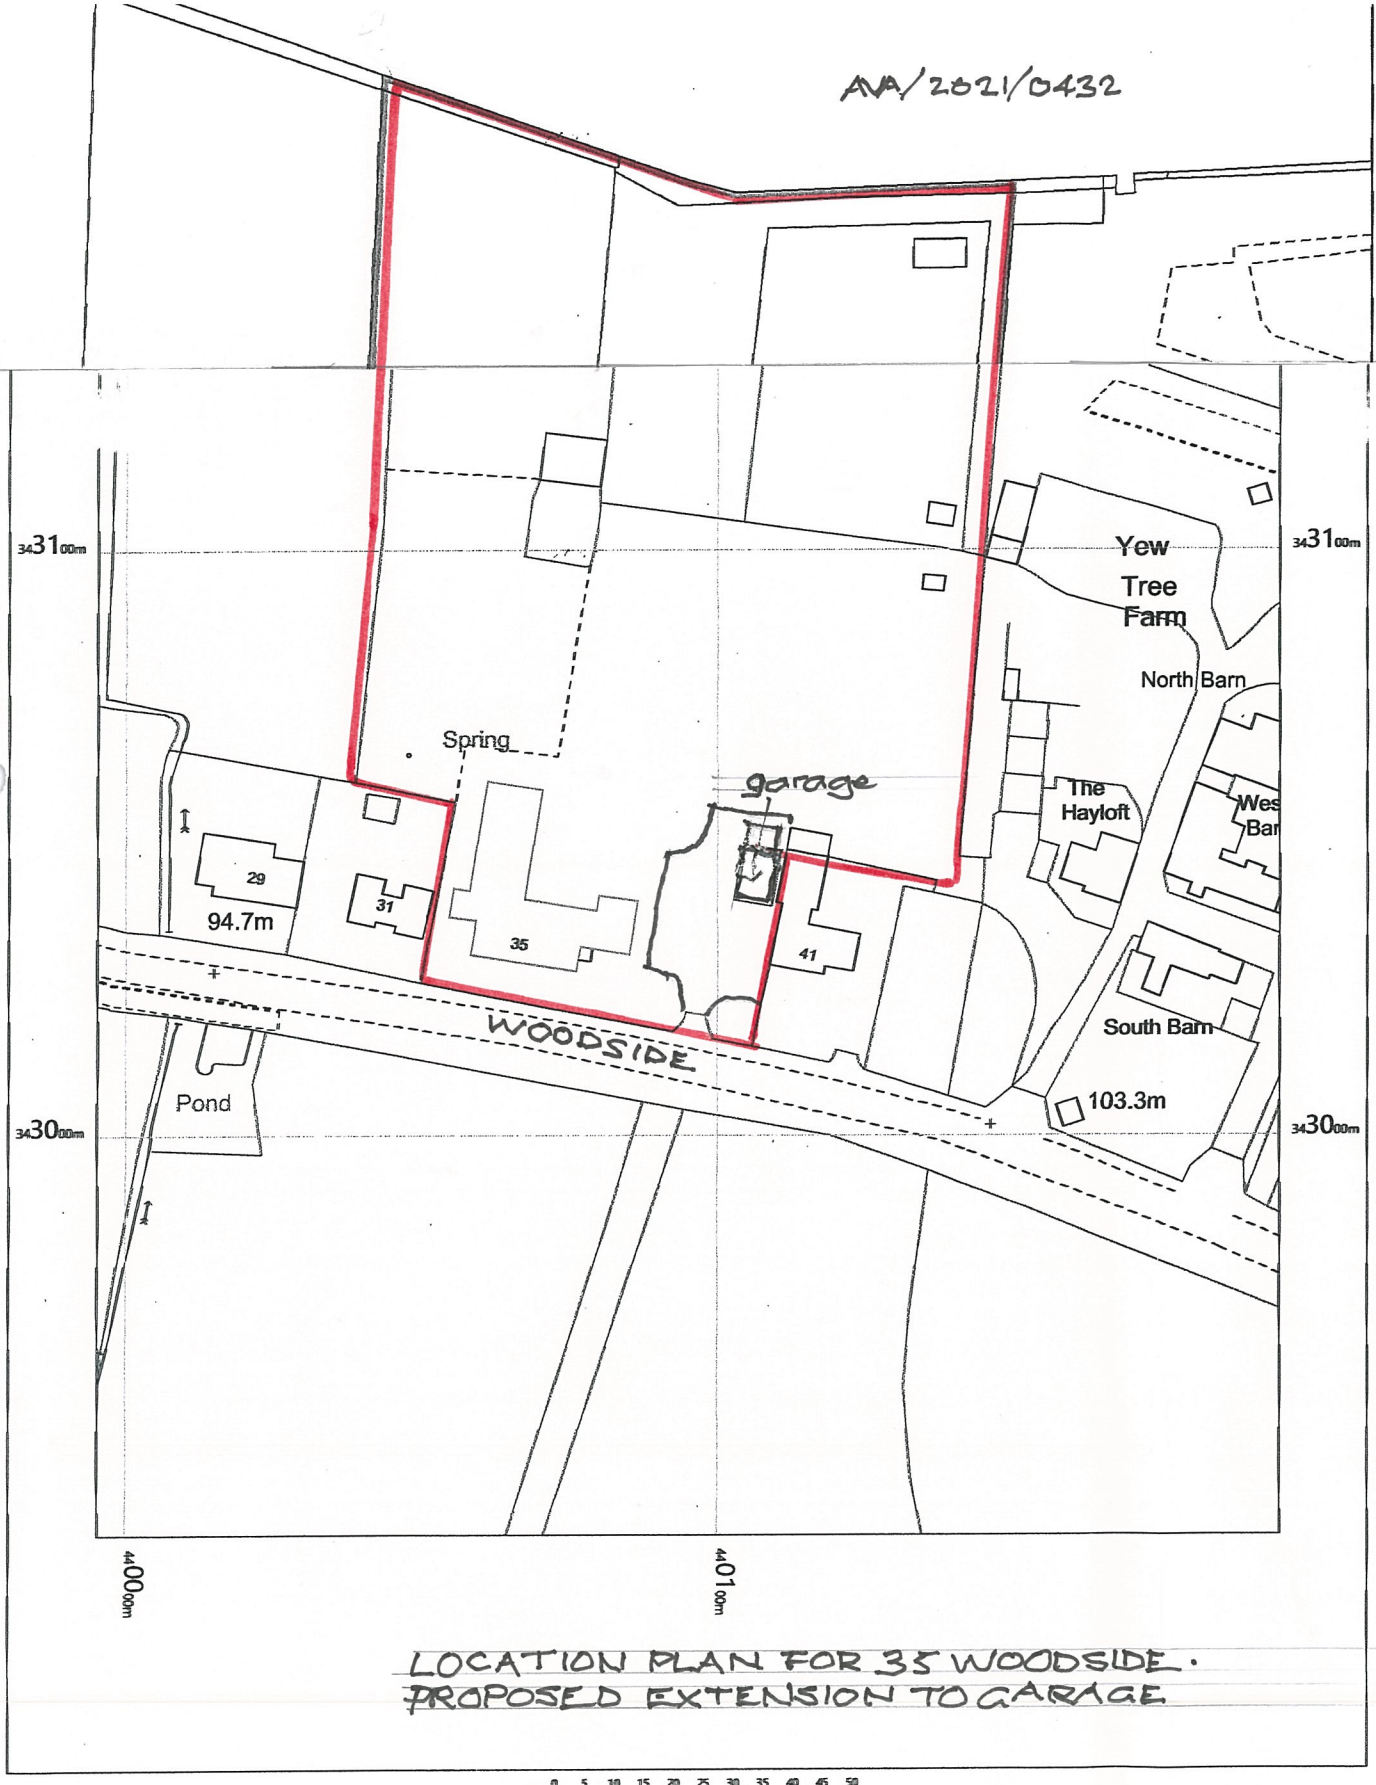

LOCATION PLAN FOR 35 WOODSIDE.
PROPOSED EXTENSION TO GARAGE

35 Woodside,
Morley,
Ilkeston,
Derbyshire
DE7 6DG

OS MasterMap 1250/2500/10000 scale
Saturday, April 10, 2021, ID: MPMBW-00953190
www.blackwellmapping.co.uk

1:1250 scale print at A4, Centre: 440095 E, 343032 N

©Crown Copyright Ordnance Survey. Licence no. 100041041

N

BLACKWELL'S MAPPING SERVICES
PERSONAL & PROFESSIONAL MAPPING
www.blackwellmapping.co.uk
TEL: 0800 151 2612
maps@blackwell.co.uk