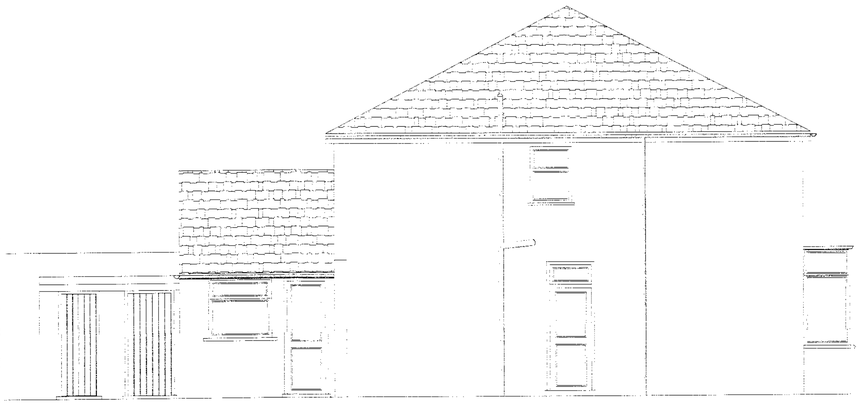

Existing Side Elevation

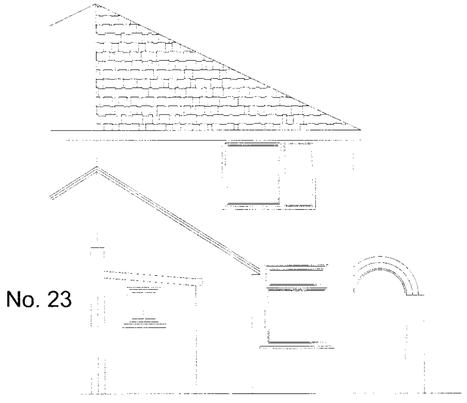

Existing Rear Elevation

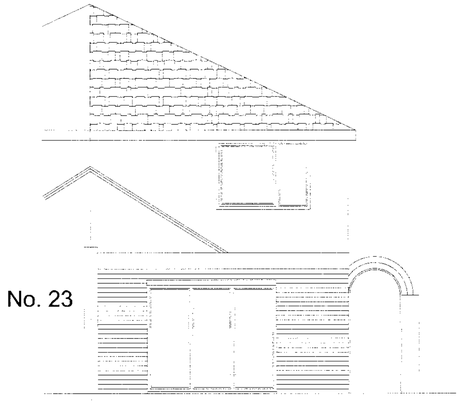

Proposed Rear Elevation

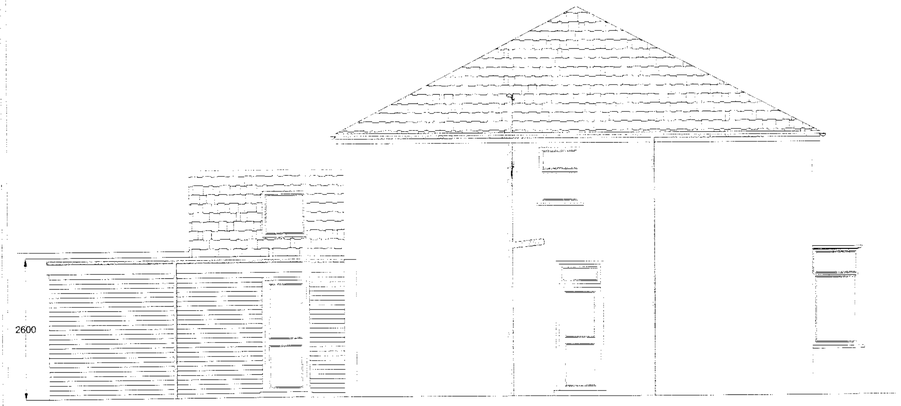

Proposed Side Elevation

N.B. Existing Kitchen, WC and Store Shed to be demolished .
Existing Kitchen Pitched Roof to be retained on steel supports.



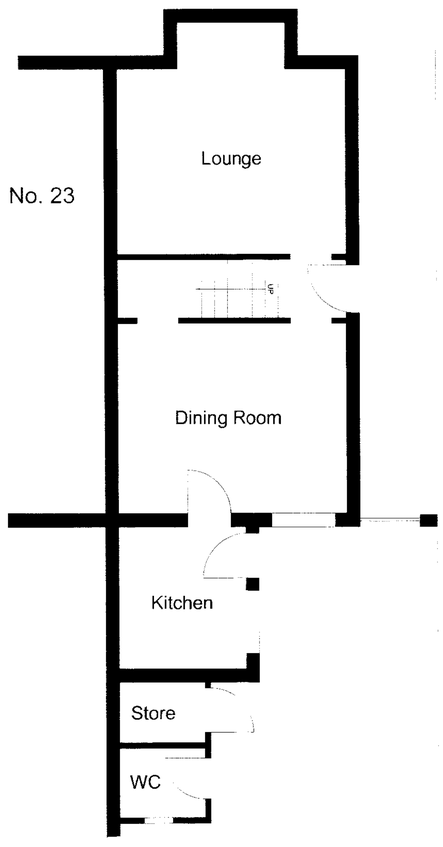

Existing Ground Floor

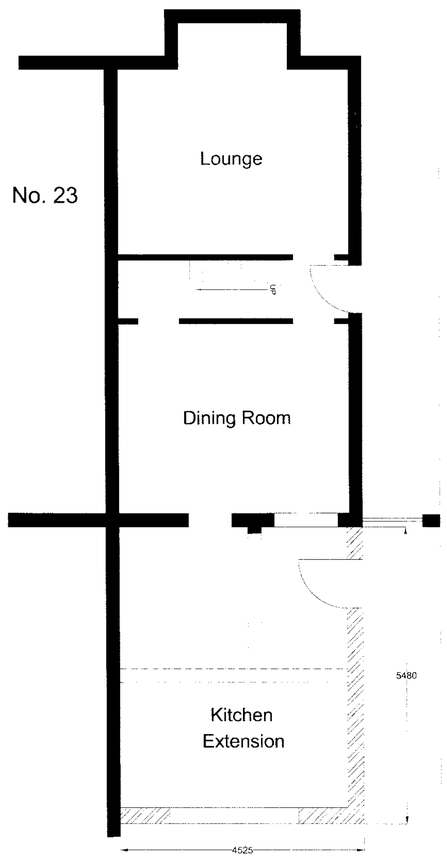

Proposed Ground Floor

No. 19

NOTES

REVISIONS

Nr.	Date	Description

Scale 1:50 on A1 Template

PROJECT TITLE

PROPOSED KITCHEN EXTENSION
21 EASTFIELD ROAD
RIPLEY DE5 3JY

CLIENT

MRS P S STEVENSON

DRAWING TITLE

PLANNING APPLICATION

DRAWING NUMBER	DATE	REVISION
JS 01	APR 2021	