
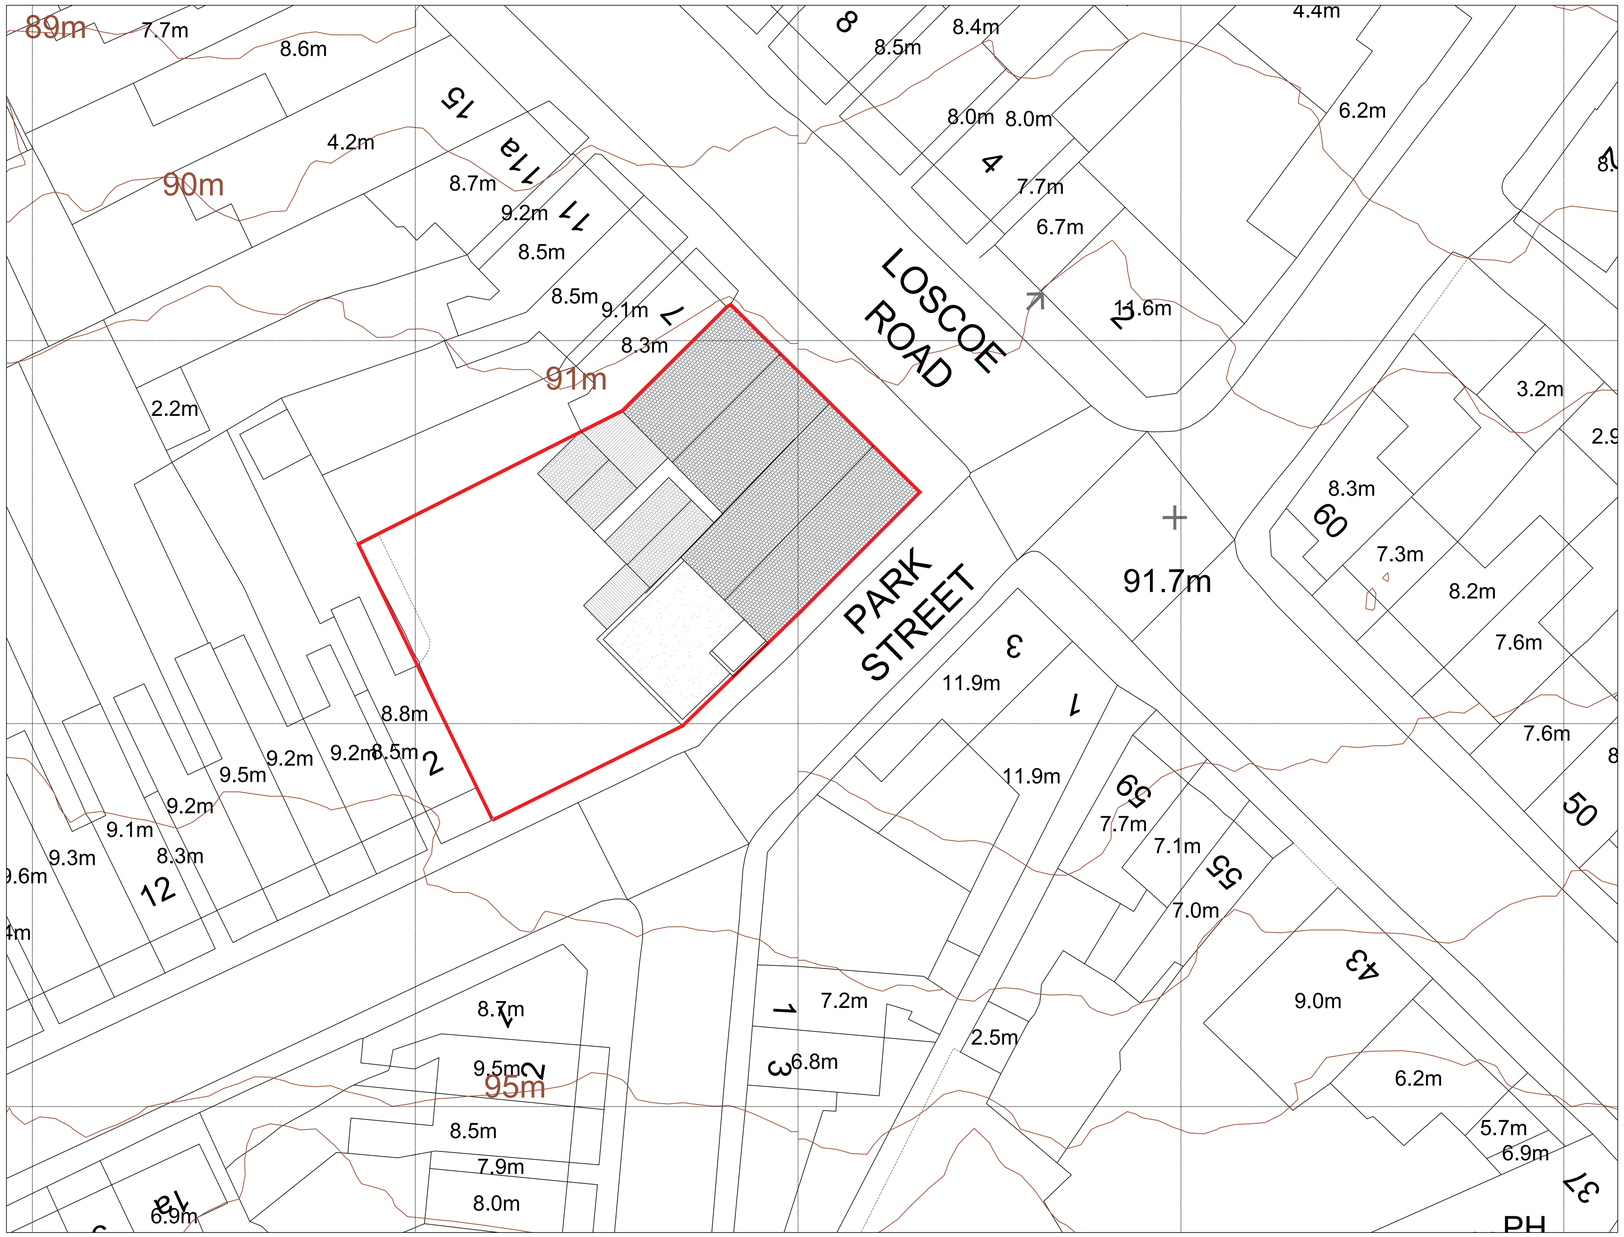


EXISTING SITE LAYOUT
SCALE 1/200

North

MapServe

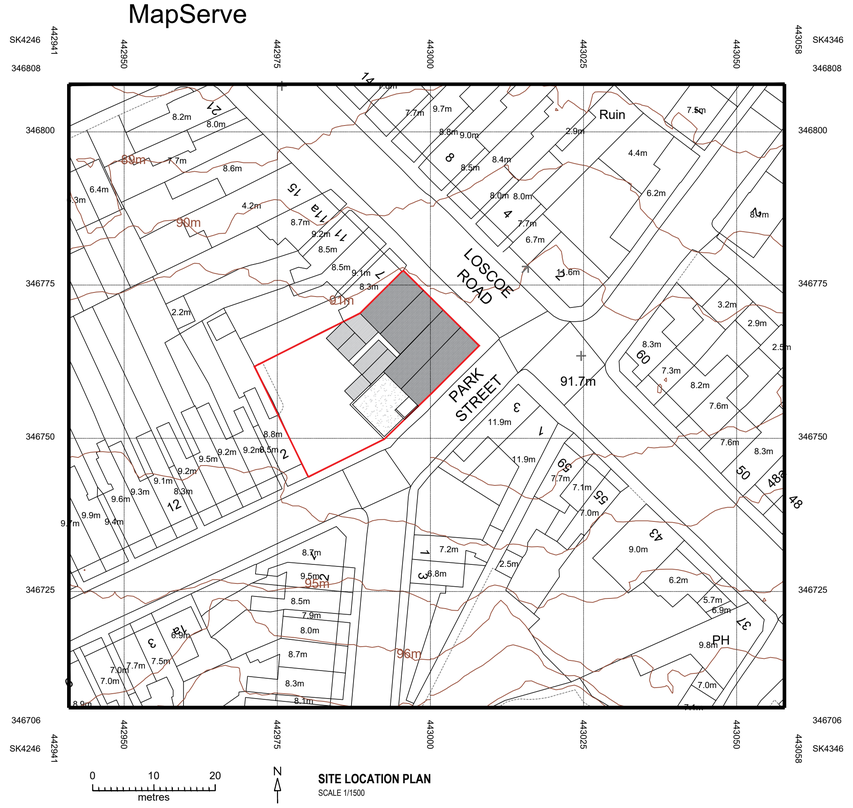

SITE LOCATION PLAN
SCALE 1/1500

© Crown copyright 2020 Ordnance Survey 100053143
Heights © Environment Agency copyright and/or database right. All rights reserved.

PETER PHILIP DEVELOPMENTS

NOTES:

1. Permission granted for residential use to reproduce. Copyright infringement is taken under court of law subject to reproduction or copy or drawings without written consent from Peter Philip Developments.
2. Compliance with all building regulations, planning and Party Wall etc. Act is the owners ultimate responsibly.
3. It is the contractors responsibility to check all dimensions and levels on site prior to starting work and the ordering of materials.
4. Peter Philip Developments to be notified if any issues with the drawing or discrepancies with the ordering of materials or commencing work.
5. All drawings to be read in conjunction with the structural engineers specifications and original planning drawings issued by previous architect.

Sheet Title:
Existing_Location_Block_Plan

Revision No.	REV A	Client:	Mr. Zak Hewes
Paper Size	A1	Site Owner:	
Scale	Drawing specific		
Author	APPJ	Site Address:	5 Loscoe Road Heanor, Derbyshire DE75 7FF
Contractors	TBC - CLIENT CHOICE		

GENERAL
Do not scale drawings. All heights, levels, sizes and dimensions to be checked on site before any work is put in hand.

TEL: +44 (0)7772690036
info@peterphilipdevelopments

0 10 20 30 40 50m
1:500 SCALE BAR

0 4 8 12 16 20m
1:200 SCALE BAR

Revision [REV A] Author: [APPJ]
Revision Notes:

Index	Date	Changes	Author
A	-	-	-
B	-	-	-
C	-	-	-
D	-	-	-
E	-	-	-
F	-	-	-

Drawing Name:	Pg No:
Existing_Location_&_Block_Plan	PG 1