Notes :

Existing site area - 201m²
Proposed Building footprint - 94m²

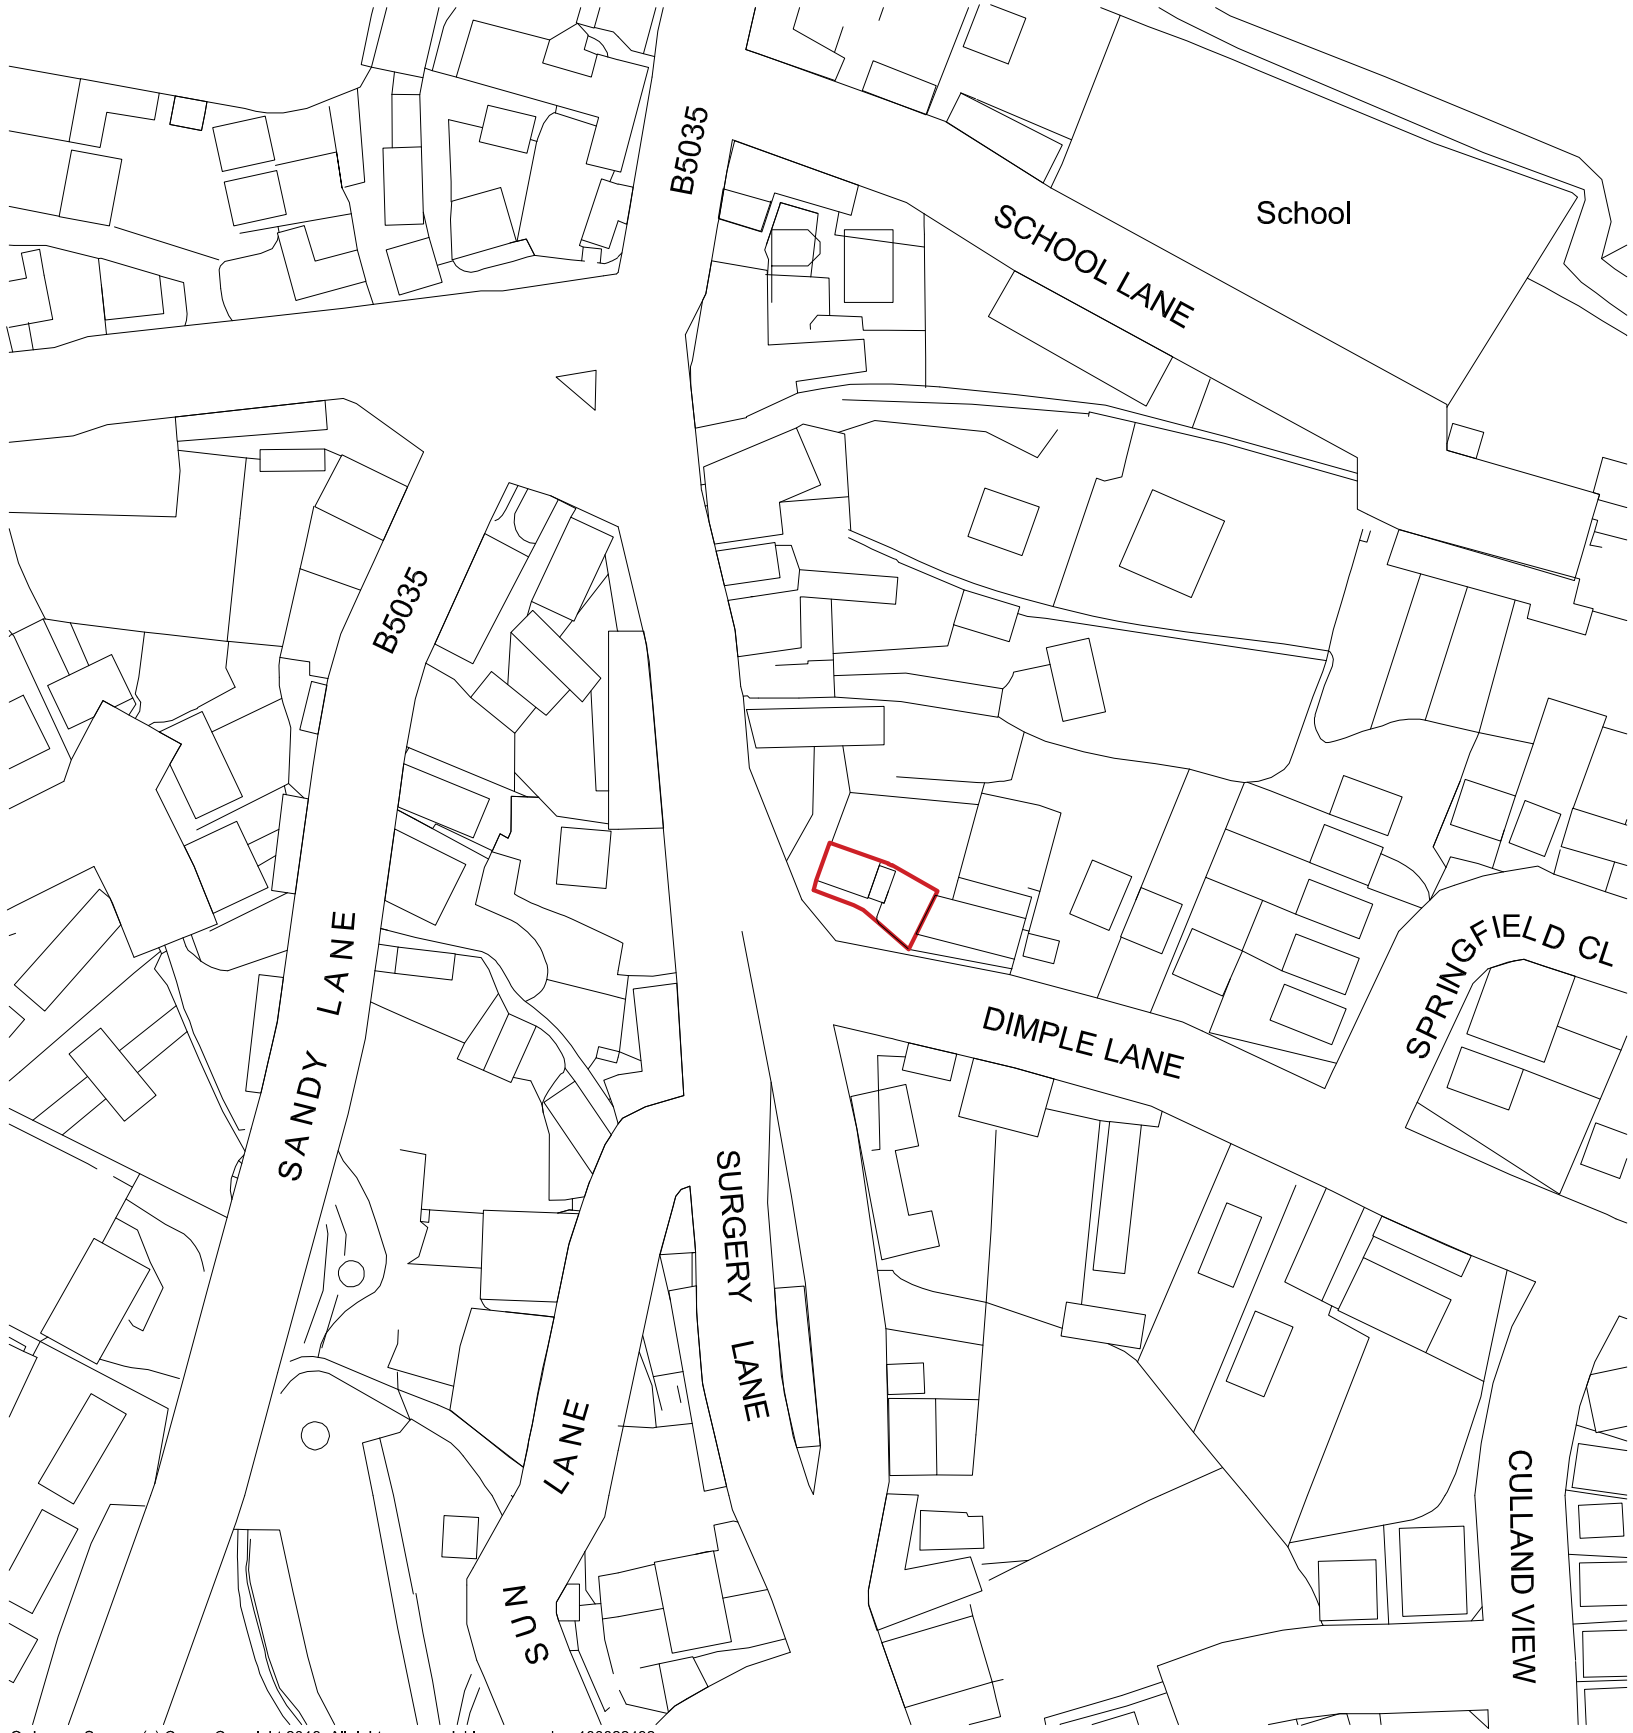

Ordnance Survey, (c) Crown Copyright 2018. All rights reserved. Licence number 100022432

LOCATION PLAN

Scale 1:1250 at A3

N

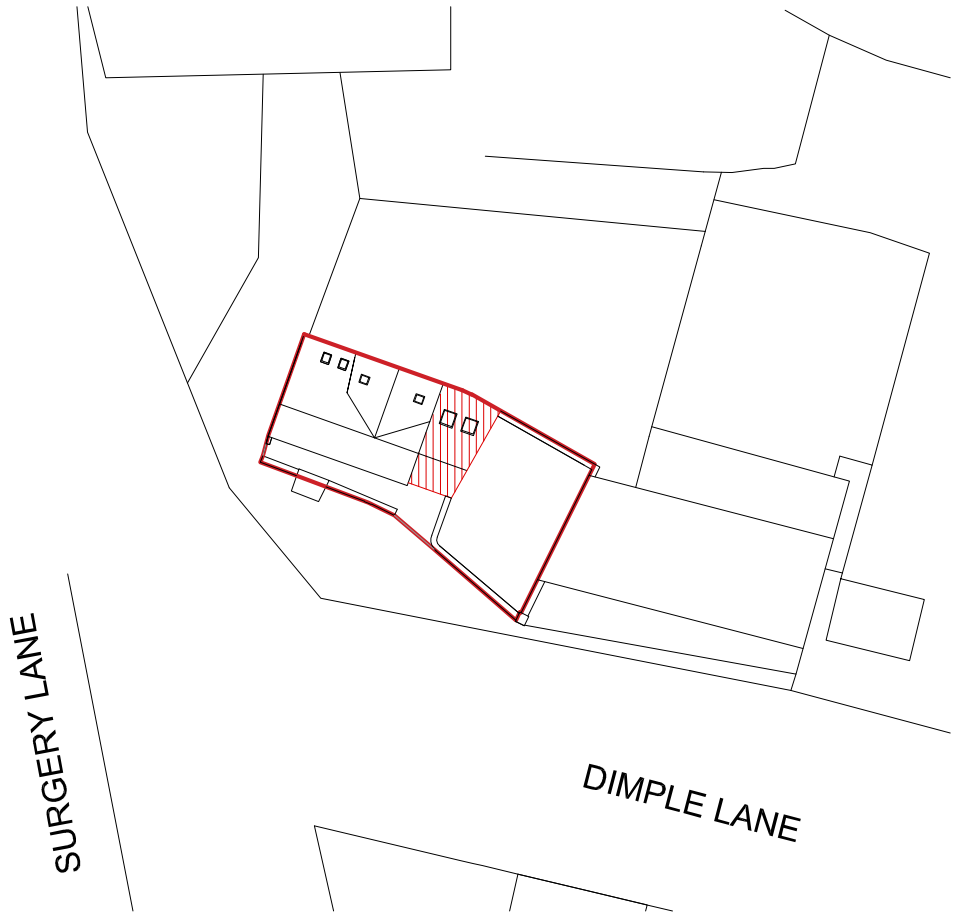

BLOCK PLAN

Scale 1:500 at A3

N

Rev	Date	Drawn	Eng	Amendment
A	9.04.21	TOB	TOB	Planning application

MRS S LOMAS &
MR H ISERLOH

THE PUMP HOUSE
DIMPLE HEAD
DIMPLE LANE
CRICH, DERBYSHIRE

LOCATION & BLOCK PLANS

Drawn TOB	Checked TOB
Scales As noted at A3	
Drawing No	Rev
2020-25-P01	A

TRISTAN O'BOYLE
BUILDING DESIGN CONSULTANCY
tristanmoboyle@gmail.com