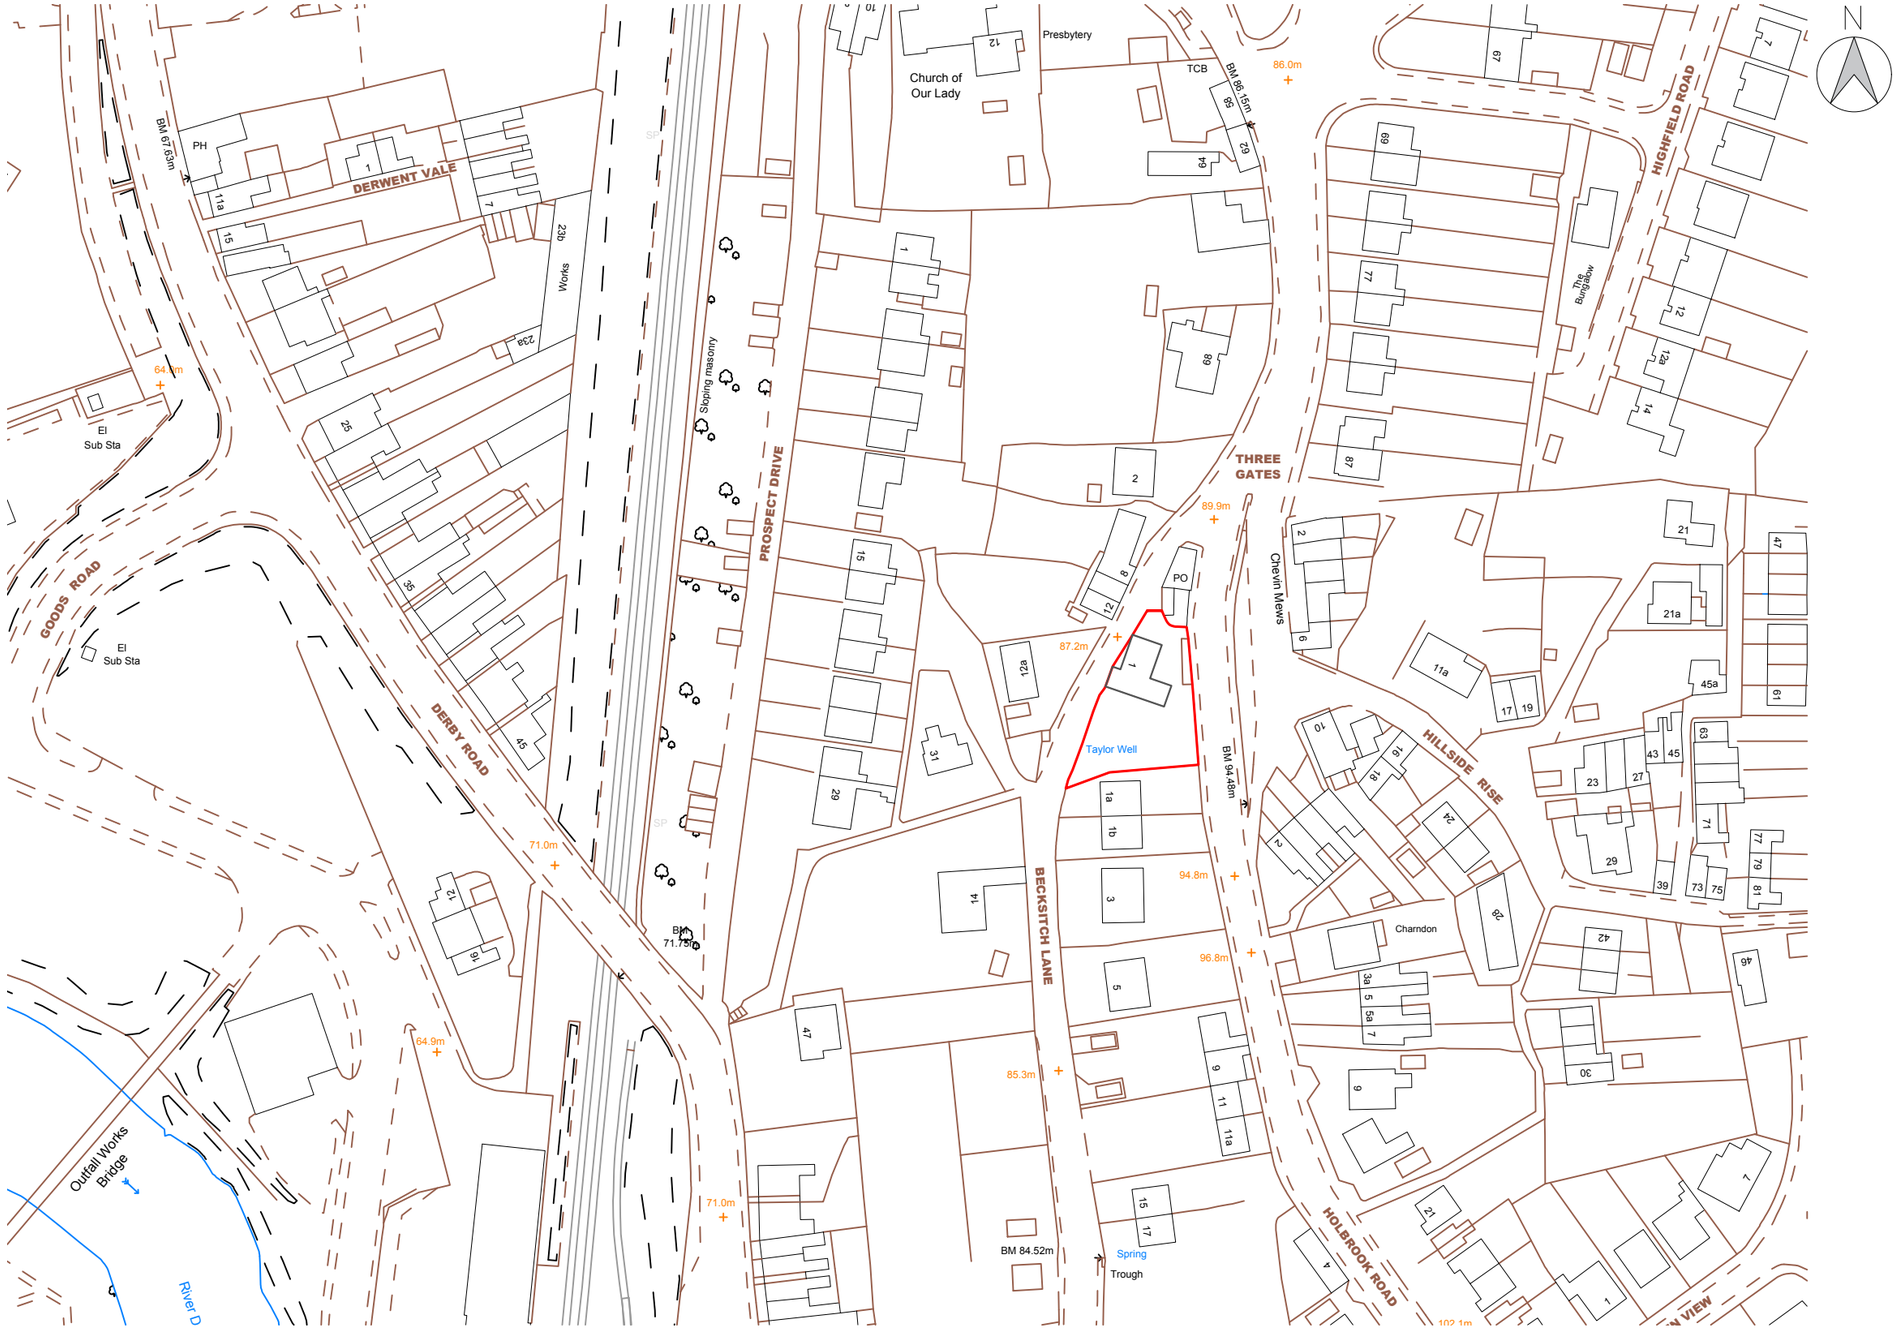


LOCATION PLAN

0 10 20 30 50

metres

1:1250

NOTES:
1. Insert note.

Rev.	Drawn	Comments	Date

FILE: *21-103-Location and Block Plan.dwg*

TITLE
Location Plan

NUMBER
20-103-08-01

SCALE @ A3
1:1250

REVISION
/

ISSUE DATE
Apr' 21

STATUS
Planning

REVISION DATE

PROJECT
1 Becksitch Lane, Belper

CLIENT
H.Mitchell

dkmy architects ltd
Davidson Keighley Marston Yates

a: 10 Spencer Road, Belper, Derbyshire, DE56 1JY
e: info@dkmy.co.uk
m: 07847 328 233
w: www.dkmy.co.uk