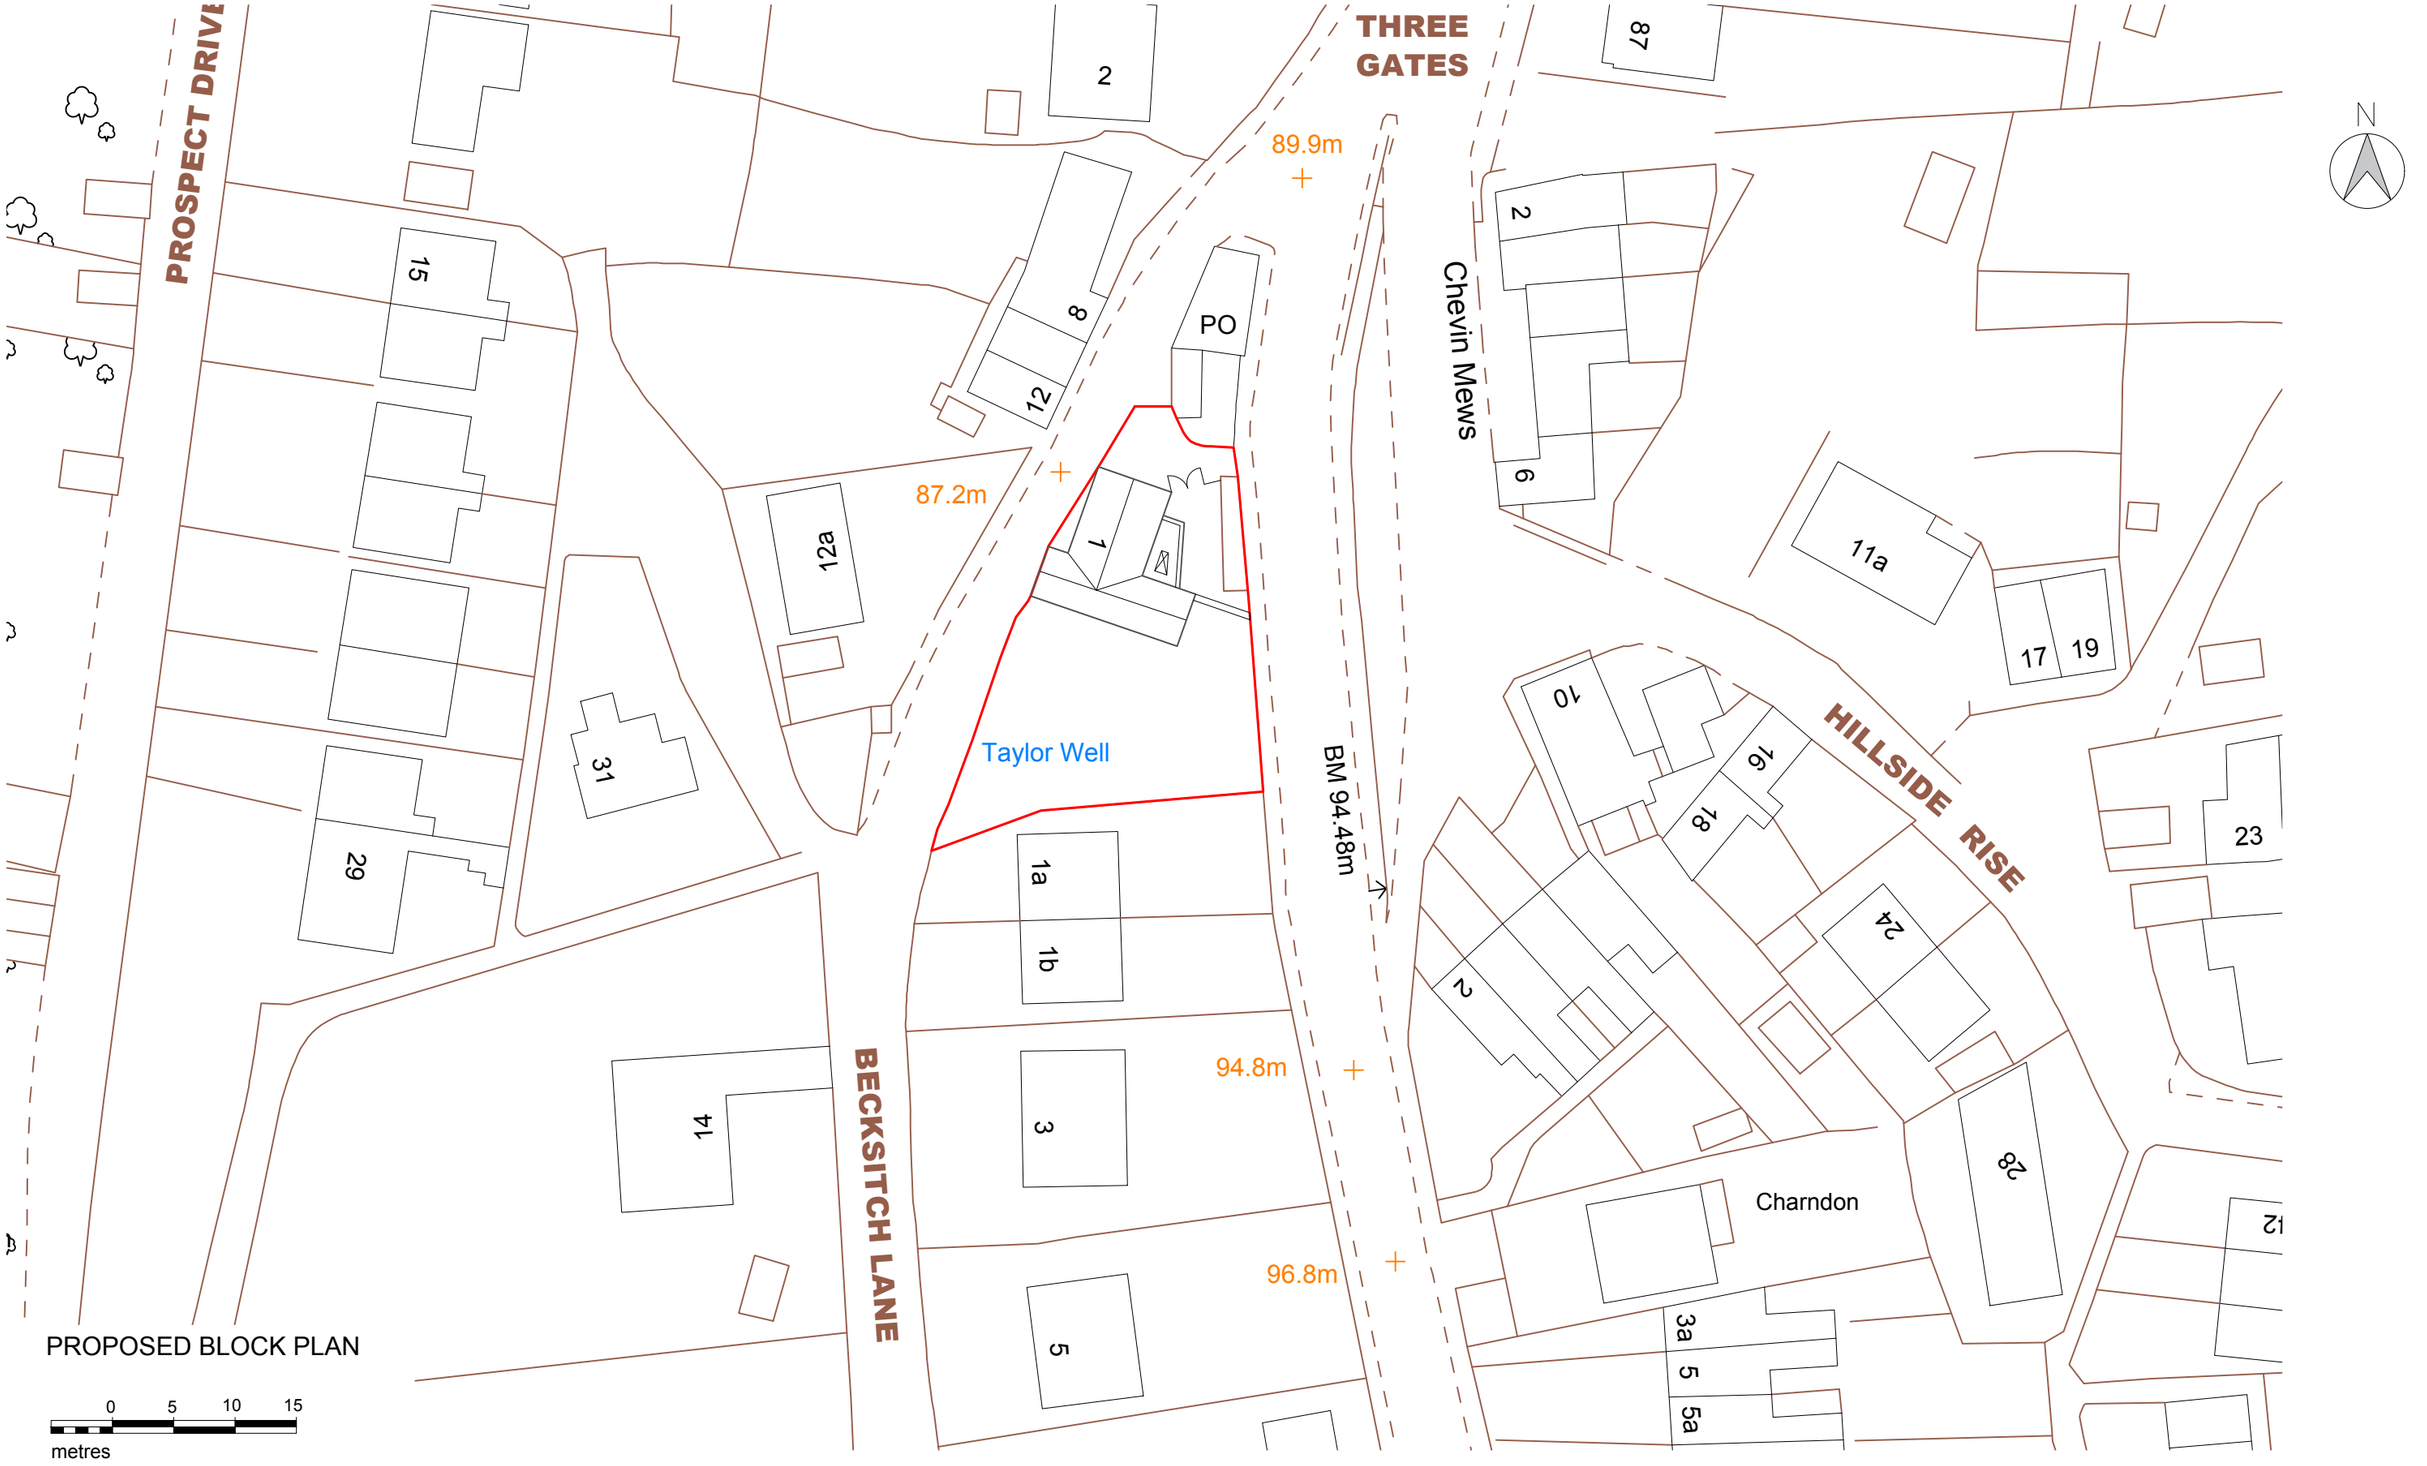


PROPOSED BLOCK PLAN

0 5 10 15

metres

1:500

NOTES:
1. Insert note.

Rev.	Drawn	Comments	Date

FILE: *21-103-Location and Block Plan.dwg*

TITLE		PROJECT
Proposed Block Plan		1 Becksitch Lane, Belper
NUMBER	REVISION	STATUS
20-103-08-05	/	Planning
SCALE @ A3	ISSUE DATE	REVISION DATE
1:1500	Apr' 21	
		CLIENT
		H.Mitchell

dkmy architects ltd
Davidson Keighley Marston Yates

a: 10 Spencer Road, Belper, Derbyshire, DE56 1JY
e: info@dkmy.co.uk
m: 07847 328 233
w: www.dkmy.co.uk