
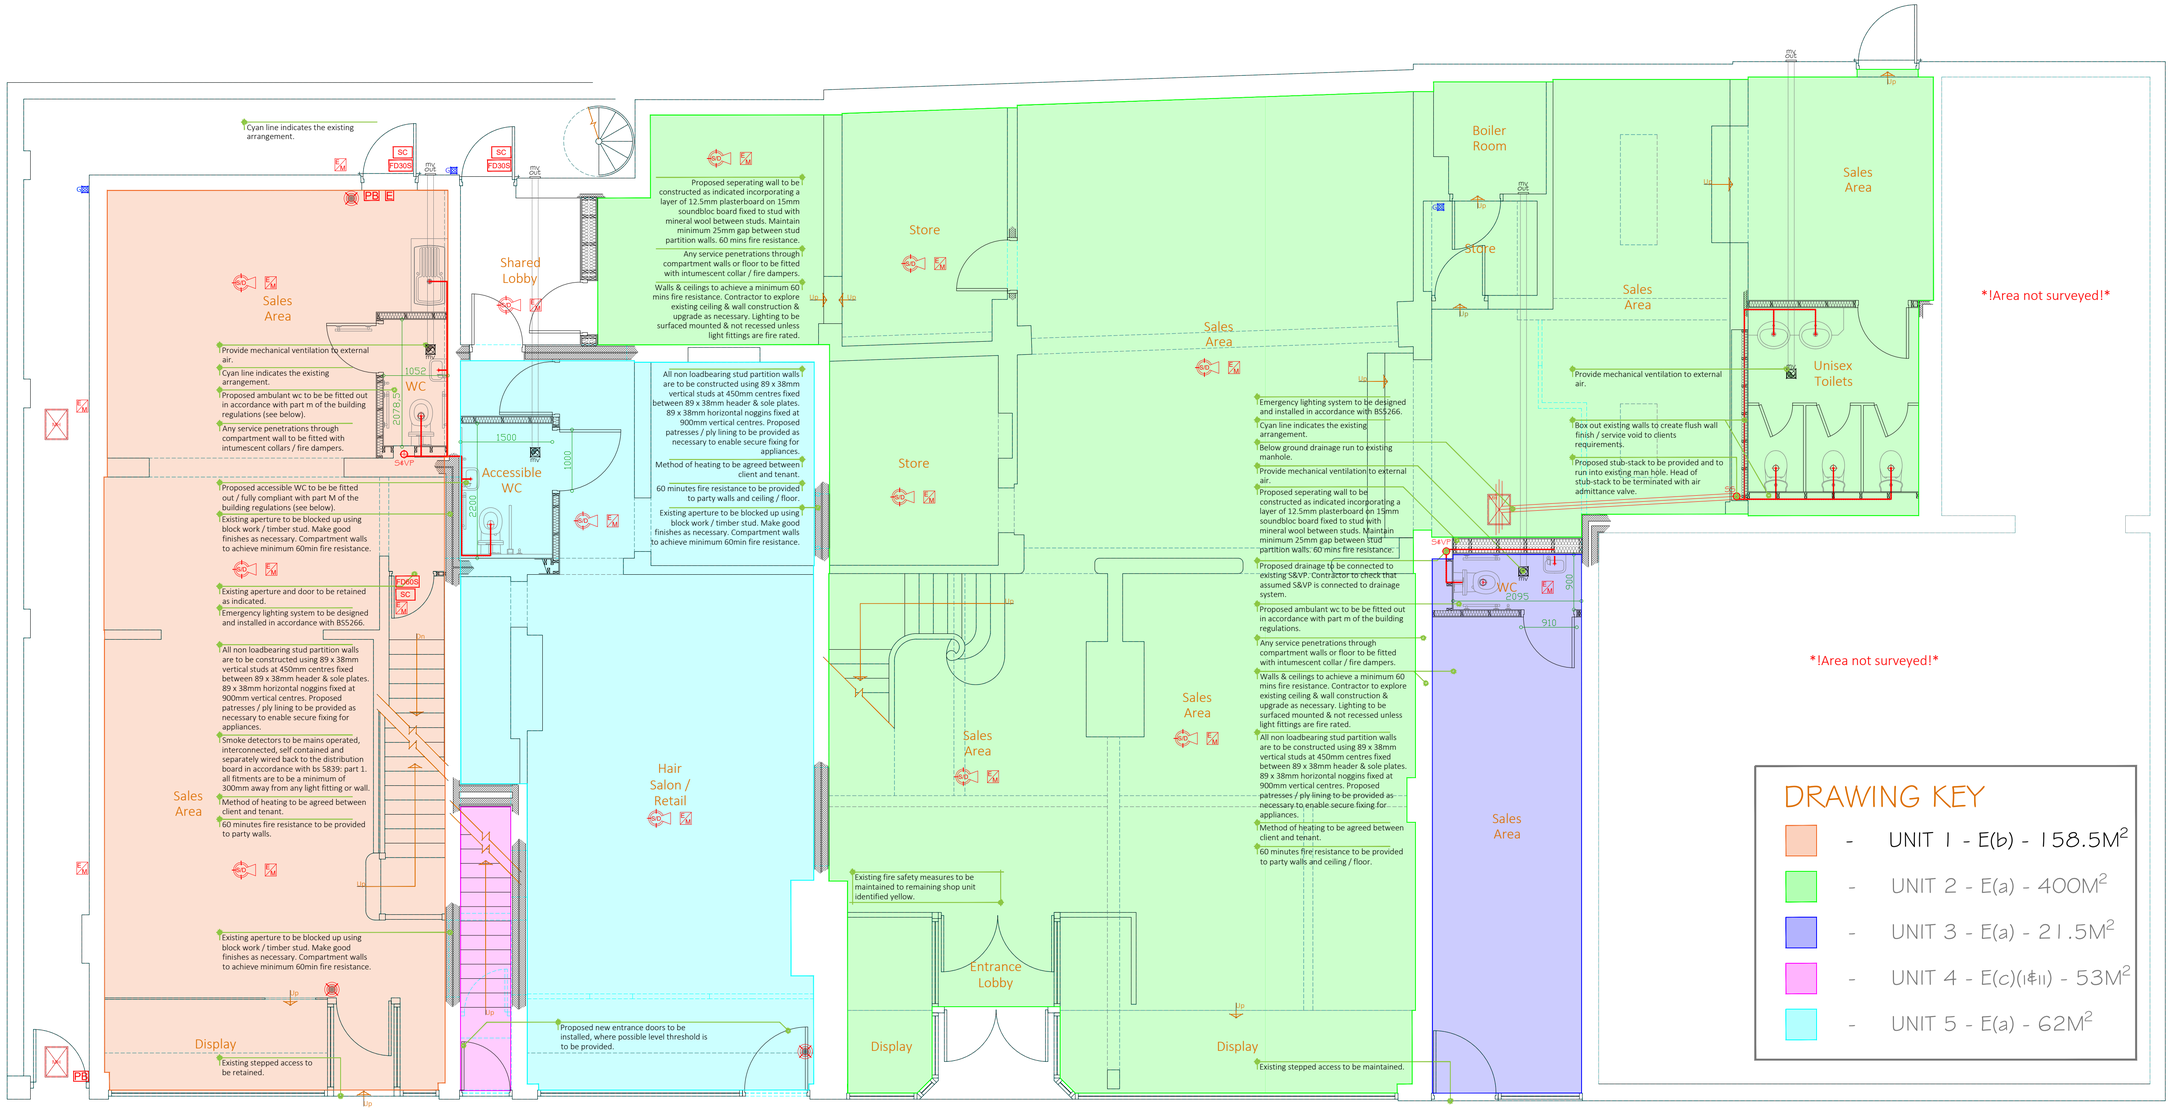


Ground Floor Layout

Scale = 1:50

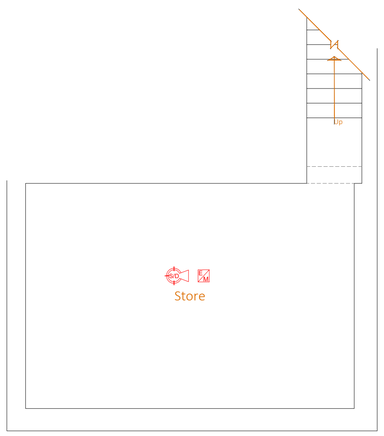



Basement Layout

Scale = 1:50

FIRE SYMBOLS

- HEAT SENSOR
- CO2 SENSOR
- SMOKE SENSOR
- SIREN - WALL MOUNTED
- BREAK GLASS UNIT
- FIRE EXIT SIGN
- FIRE EXIT SIGN (WITH DIRECTION)
- MAINTAINED EMERGENCY LIGHT FITTING
- ILLUMINATED FIRE EXIT SIGN
- FIRE ALARM PANEL
- 30 MINUTE FIRE DOOR
- SMOKE SEALED SELF CLOSING DEVICE
- VISION PANEL
- "KEEP LOCKED" SIGNAGE
- PUSH BAR

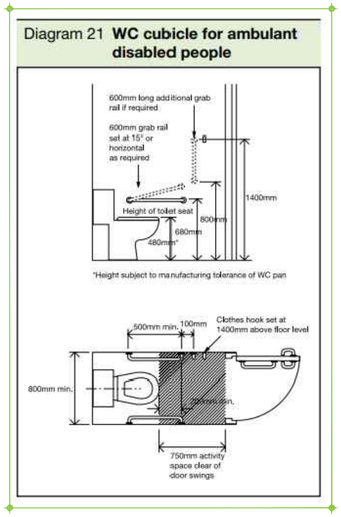

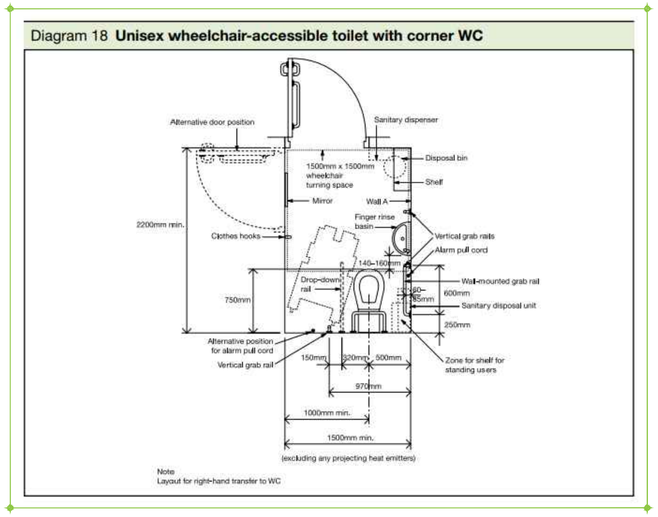

0 5

Scale: - 1:50 Metres

© Copyright 2020 Green 2k Design Limited Reg in England: 04713167 | Regulated by RICS

Please note

- Do not scale off drawings.
- Drawing to be printed in full colour.
- This drawing is to obtain client approval only. should persons carrying out works wish to change specification / design then do so at their own risk.
- Boundaries positions, dimensions and levels are to be checked on site by the chosen contractor; any anomalies / discrepancies are to be reported to green 2k design ltd - When setting out proposed work, contractor to ensure that above and below ground works are contained solely within applicant land ownership.
- All materials specified are to be used strictly in accordance with manufacturers recommendations and codes of practice.
- Where planning permission is sought, all external materials are to be submitted to, and approved in writing by the local authority planning section prior to work commencing on site.
- Block and site plans are reproduced under license from the ordnance survey.
- Information given on this drawing regarding the position of any services are given for your assistance and guidance only. where the works approach the position of services it will be necessary to use locating apparatus or hand excavated trial holes to locate them.
- We will not consider land ownership or legal matters such as easements of light or air unless specifically requested to do so.
- Please note if any sewer below or within 3 meters of the proposal is found to be a public sewer permission must be sought by way of a building over agreement from severn trent water prior to building on site.

Rev	Date	Int	Details
C	10/02/21	BN	Creation of additional units
B	08/01/20	BN	Breg amendments
A	06/11/20	BN	Amendments in line with clients comments

green2k design
Architectural Designers & Chartered Surveyors

Thomas Henry House,
First Floor,
1-5 Church Street,
Ripley,
Derbyshire,
DE5 3BU

t 01773 512935
f 0870 8362206
e info@green2kdesign.com

Client Details

Mr D Clarke

Site Address

12 - 18 Grosvenor Road
Ripley
Derbyshire
DE5 3JF

Proposed Work

Proposed sub-division of existing retail unit

Drawing Title

Building Regulation / Production Drawing - Proposed basement & ground floor layout

Drawn: - BN / TRW

Date: - Sept 2020

Job Status: -

'AWAITING APPROVAL'

Job No: - 1612

Sheet No: - 203

Rev - 'C'

Scale: - 1:50 @ A1