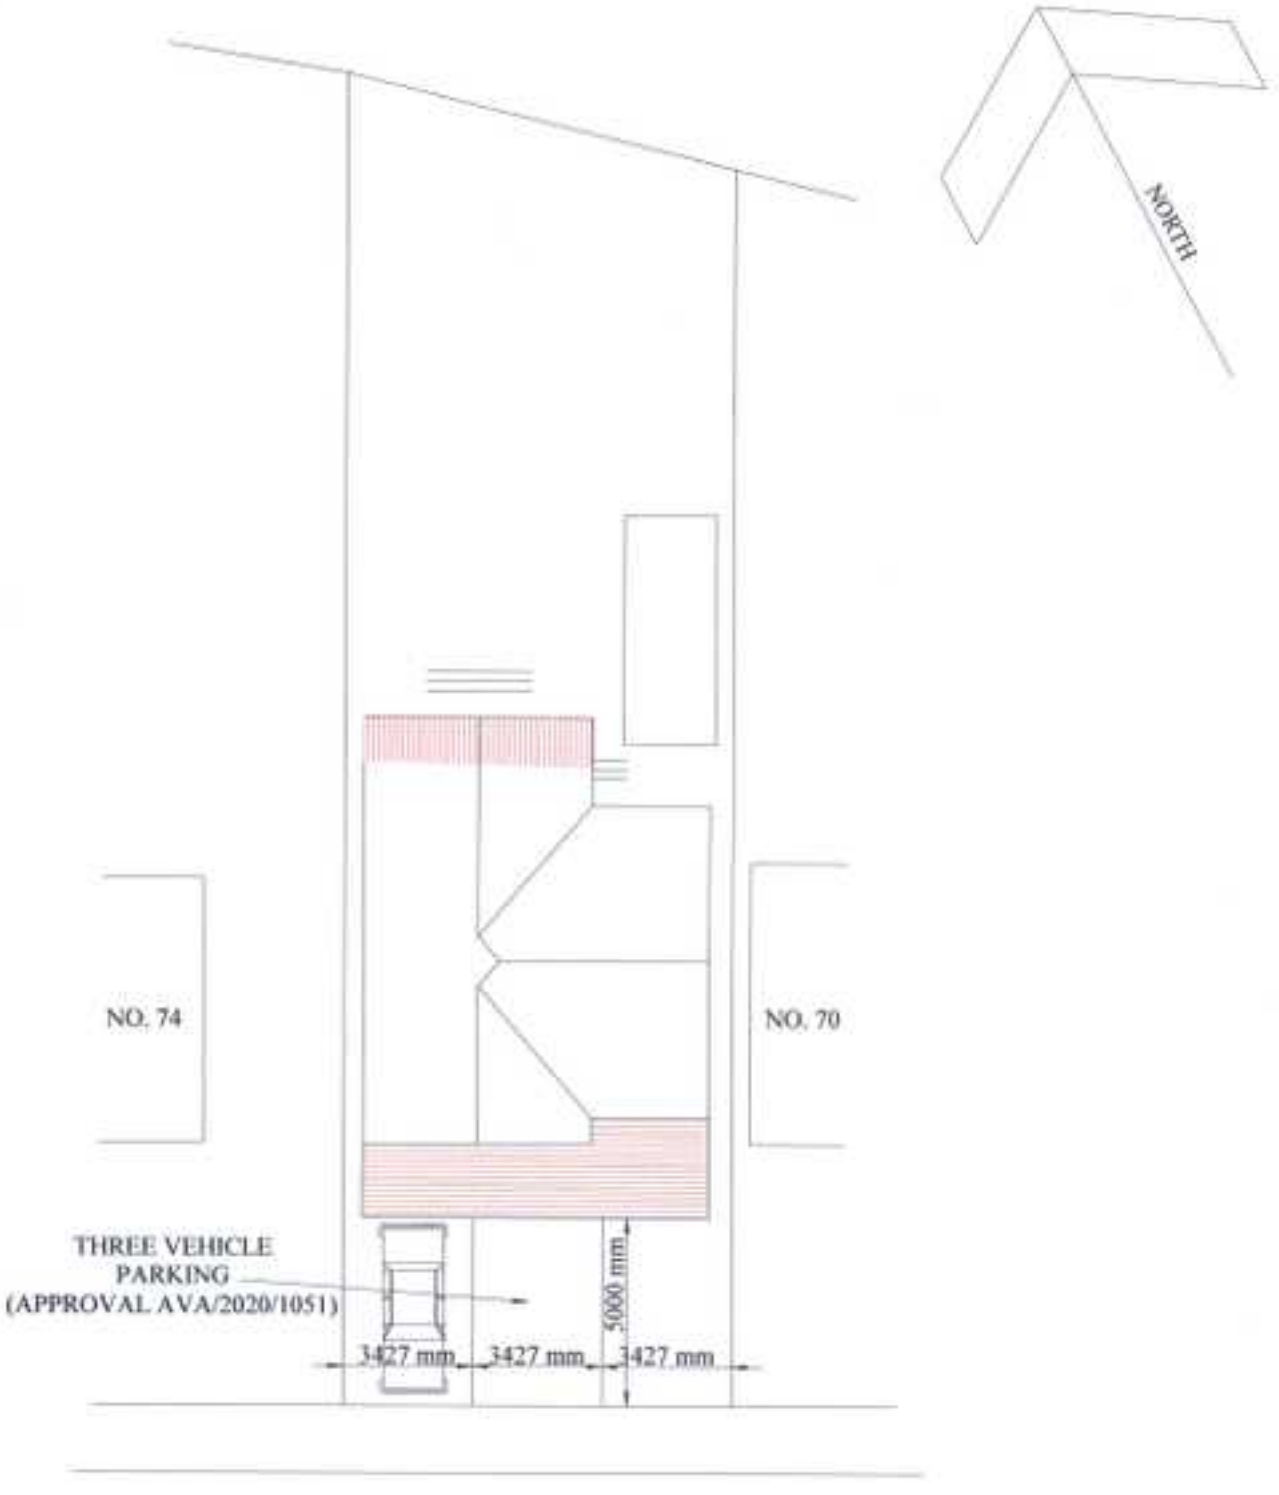


LADYWOOD AVENUE

SITE PLAN
Scale 1 : 200

PROPOSAL