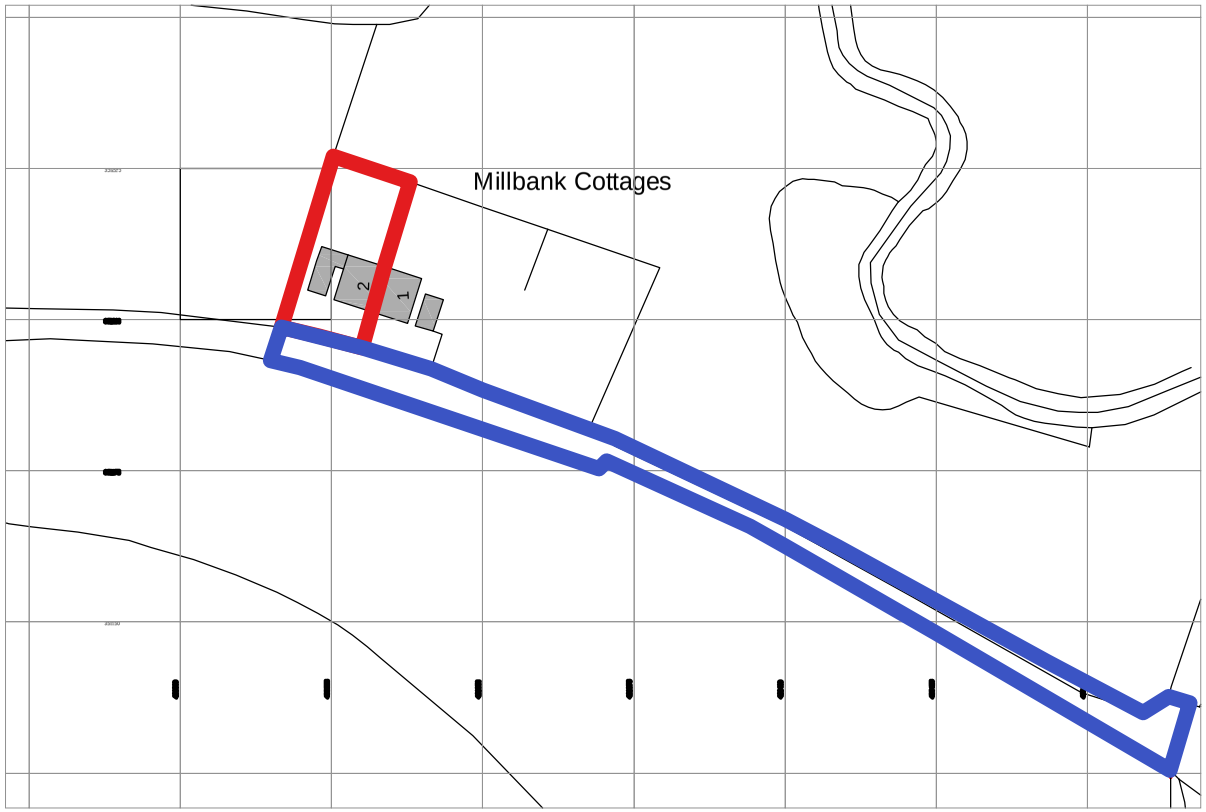


Copyright of this drawing is vested in the Architect and it must not be copied or reproduced without consent. Only figured dimensions are to be taken from this drawing. All contractors must visit the site and be responsible for taking and checking all dimensions relative to their work.

Notify the Architect immediately of any variation between drawings and site conditions.

DO NOT SCALE OFF THIS DRAWING - IF IN DOUBT ASK.

Where drawings are based on survey information received, surveys are available on request.

All drawings to be read in conjunction with all relevant Structural and M&E Engineers drawings and specifications.

H&S HAZARDS:

Significant hazards relative to the architectural design shown on this drawing have been assessed and highlighted with reasonable skill and care using a warning triangle system.

This drawing is to be read in conjunction with all other hazards/risks which have been identified and recorded within the construction phase H&S plan.

It is assumed that all works on this drawing will be carried out by a competent contractor working, where appropriate, to an approved method statement.

Significant hazards are defined as: -

- Those not likely to be obvious to a competent contractor or other designers.
- Those of an unusual nature.
- Those likely to be difficult to manage effectively.

Rev:	Details:	By/Chk	Date:
C01	FIRST ISSUE	HK/HK	19.04.21

HTK
ARCHITECTURE
MOBILE: 07825 131 052
HENRYTKECK@GMAIL.COM

Client: BEN JONES & BETHANY PEALING		
Project: 2 STOREY EXTENSION TO 2 MILLBANK COTTAGE, IDRIDGEHAY, DERBYSHIRE		
Drawing: SITE LOCATION PLAN		
Stage: STAGE 3	Status: PLANNING	
Drawn By: HK	Date: 19.04.2021	Scale: 1:1250
HTK Job Number: 1105	Client Project Number: 1105	Sheet Size: A4
1105-HTK-XX-ZZ-DR-A-0004		Revision: C01

PLEASE NOTE:
Drawings are not sufficiently detailed for construction
DO NOT SCALE DRAWING