

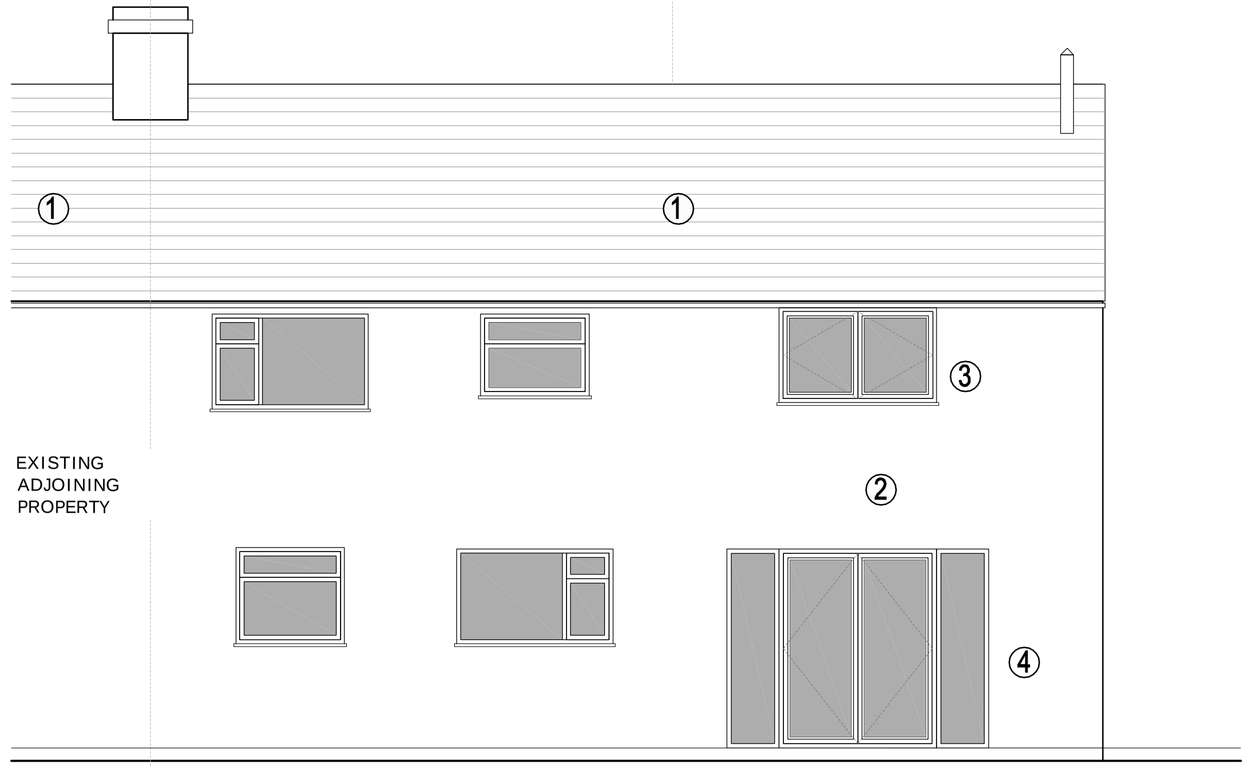


PROPOSED REAR ELEVATION

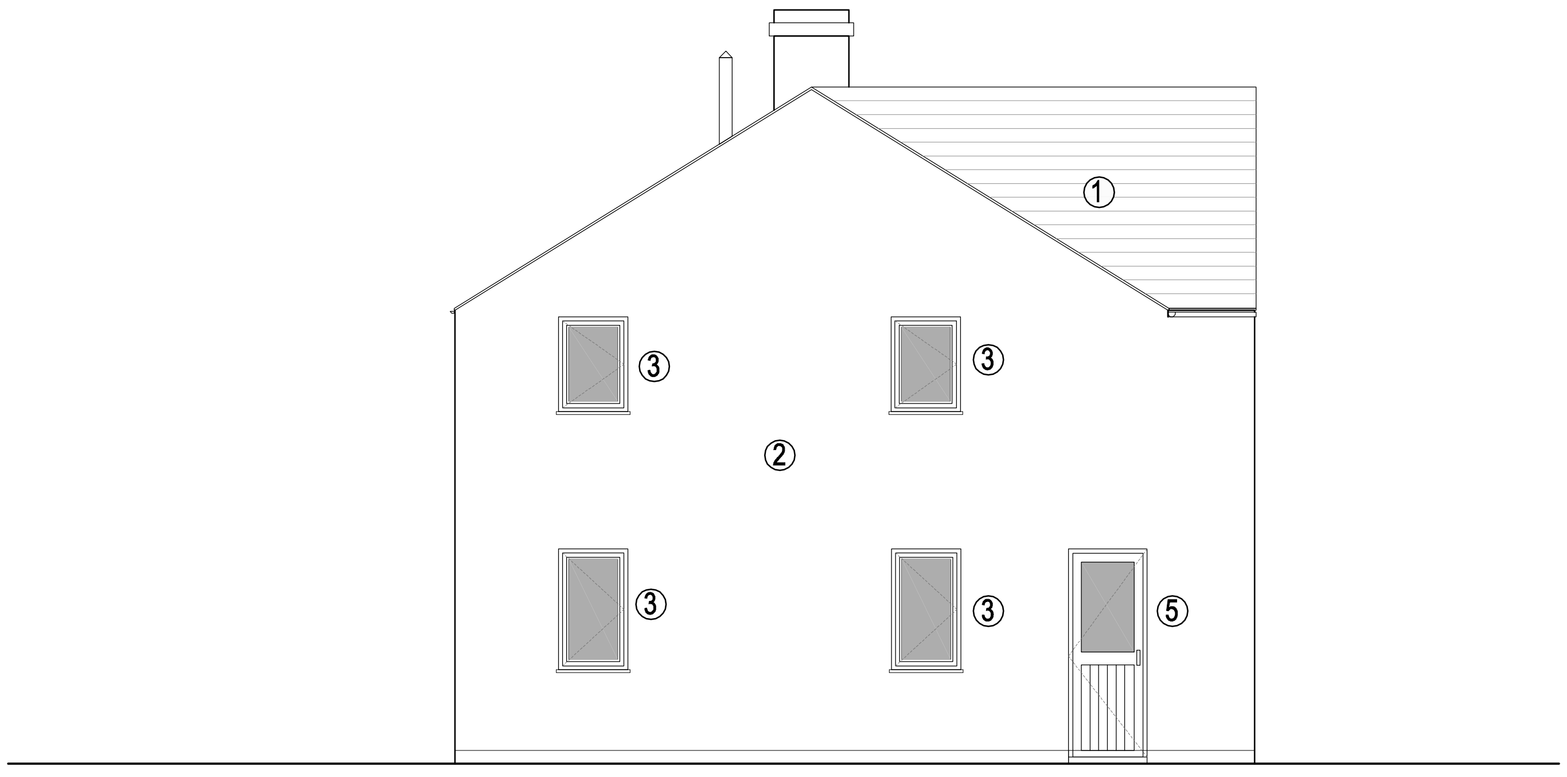

PROPOSED SIDE ELEVATION

EXTENT OF PROPOSED 2
STOREY EXTENSION

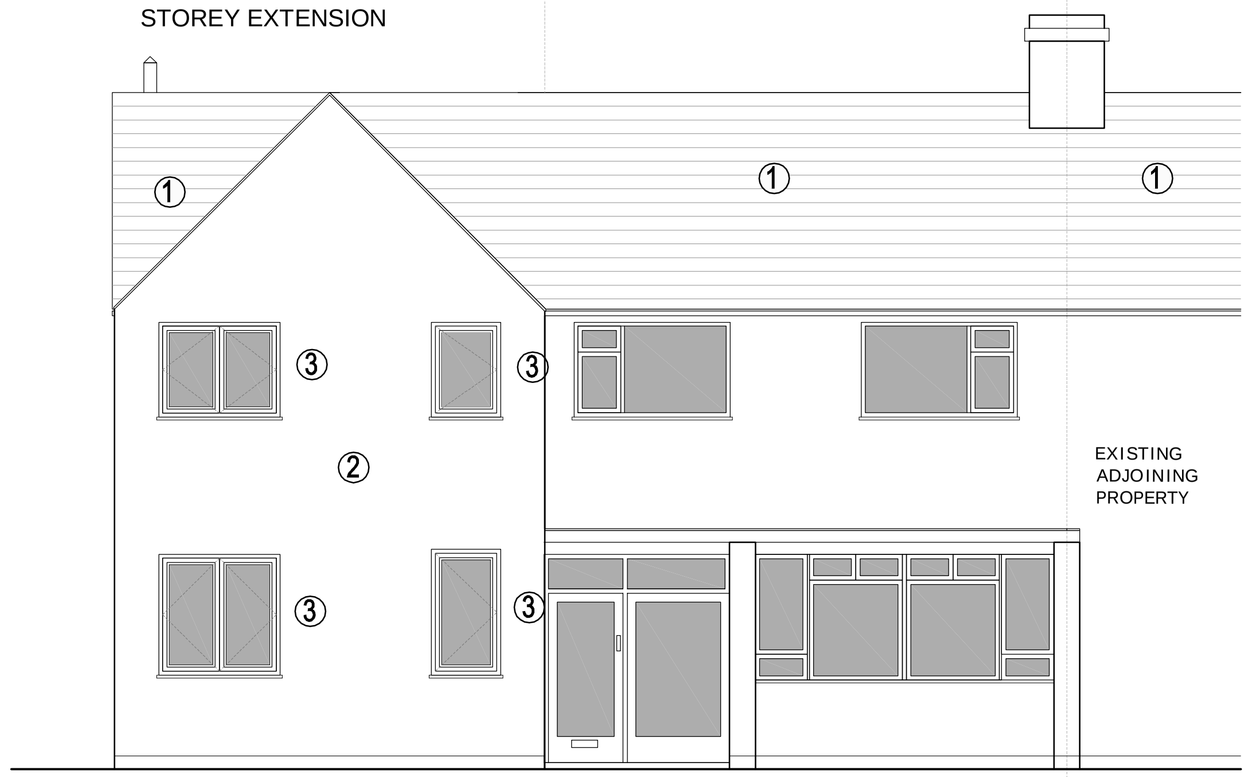

PROPOSED FRONT ELEVATION

Copyright of this drawing is vested in the Architect and it must not be copied or reproduced without consent. Only figured dimensions are to be taken from this drawing. All contractors must visit the site and be responsible for taking and checking all dimensions relative to their work.

Notify the Architect immediately of any variation between drawings and site conditions.

DO NOT SCALE OFF THIS DRAWING - IF IN DOUBT ASK.

Where drawings are based on survey information received, surveys are available on request.

All drawings to be read in conjunction with all relevant Structural and M&E Engineers drawings and specifications.

H&S HAZARDS:

Significant hazards relative to the architectural design shown on this drawing have been assessed and highlighted with reasonable skill and care using a warning triangle system.

This drawing is to be read in conjunction with all other hazards/risks which have been identified and recorded within the construction phase H&S plan.

It is assumed that all works on this drawing will be carried out by a competent contractor working, where appropriate, to an approved method statement.

Significant hazards are defined as: -

· Those not likely to be obvious to a competent contractor or other designers.
· Those of an unusual nature.
· Those likely to be difficult to manage effectively.

General Notes:

NOT SUITABLE FOR CONSTRUCTION

PROPOSED DRAWINGS BASED ON PREVIOUS CONSTRUCTION DRAWINGS FOR 1 & 2 MILLBANK COTTAGES - ALL DIMENSIONS SUBJECT TO MEASURED SURVEY ON SITE

ALL STRUCTURAL INFORMATION TO BE DESIGNED / CONFIRMED BY STRUCTURAL ENGINEER

SURVEY INFORMATION BASED ON PREVIOUS HISTORIC CONSTRUCTION DRAWINGS - ALL DIMENSIONS TO BE CHECKED AND CONFIRMED ON SITE PRIOR TO CONSTRUCTION

1. MARLEY HAWKINS STAFFORDSHIRE BLUE REPLACEMENT ROOFTILES
2. DARK BROWN BUFF BRICKWORK & MORTAR TO MATCH EXISTING - SAMPLE TO BE APPROVED
3. PROPOSED OPENING WINDOWS - DOUBLE GLAZED TIMBER CASEMENT OR SIMILAR - TO CLIENT SPECIFICATION
4. PROPOSED ALUMINIUM GLAZED DOUBLE DOORS WITH 2 X SIDE FIXED LIGHTS - COLOUR TO MATCH WINDOWS AND DOORS
5. PROPOSED HALF GLAZED UTILITY DOOR - COLOUR TO MATCH WINDOWS AND DOORS

ALL RAINWATER GOODS TO MATCH EXISTING

RAINWATER CALCULATIONS TO SPECIALIST DESIGN

Rev:	Details:	By/Chk	Date:
C01	ISSUED FOR PLANNING	HK/HK	19.04.21
P01	FIRST ISSUE	HK/HK	15.03.21

HTK
ARCHITECTURE
MOBILE: 07825 131 052
HENRYTKECK@GMAIL.COM

Client:
BEN JONES & BETHANY PEALING

Project:
2 STOREY EXTENSION TO 2 MILLBANK COTTAGE, IDRIDGEHAY, DERBYSHIRE

Drawing:
PROPOSED ELEVATIONS

Stage:	Status:	
STAGE 3	PLANNING	
Drawn By: HK	Date: 24.02.2021	Scale: 1:50
HTK Job Number: 1105	Client Project Number: 1105	Sheet Size: A1

1105-HTK-XX-ZZ-DR-A-0003 — Revision: C01

PLEASE NOTE:
Drawings are not sufficiently detailed for construction
DO NOT SCALE DRAWING