


GROUND FLOOR PLAN

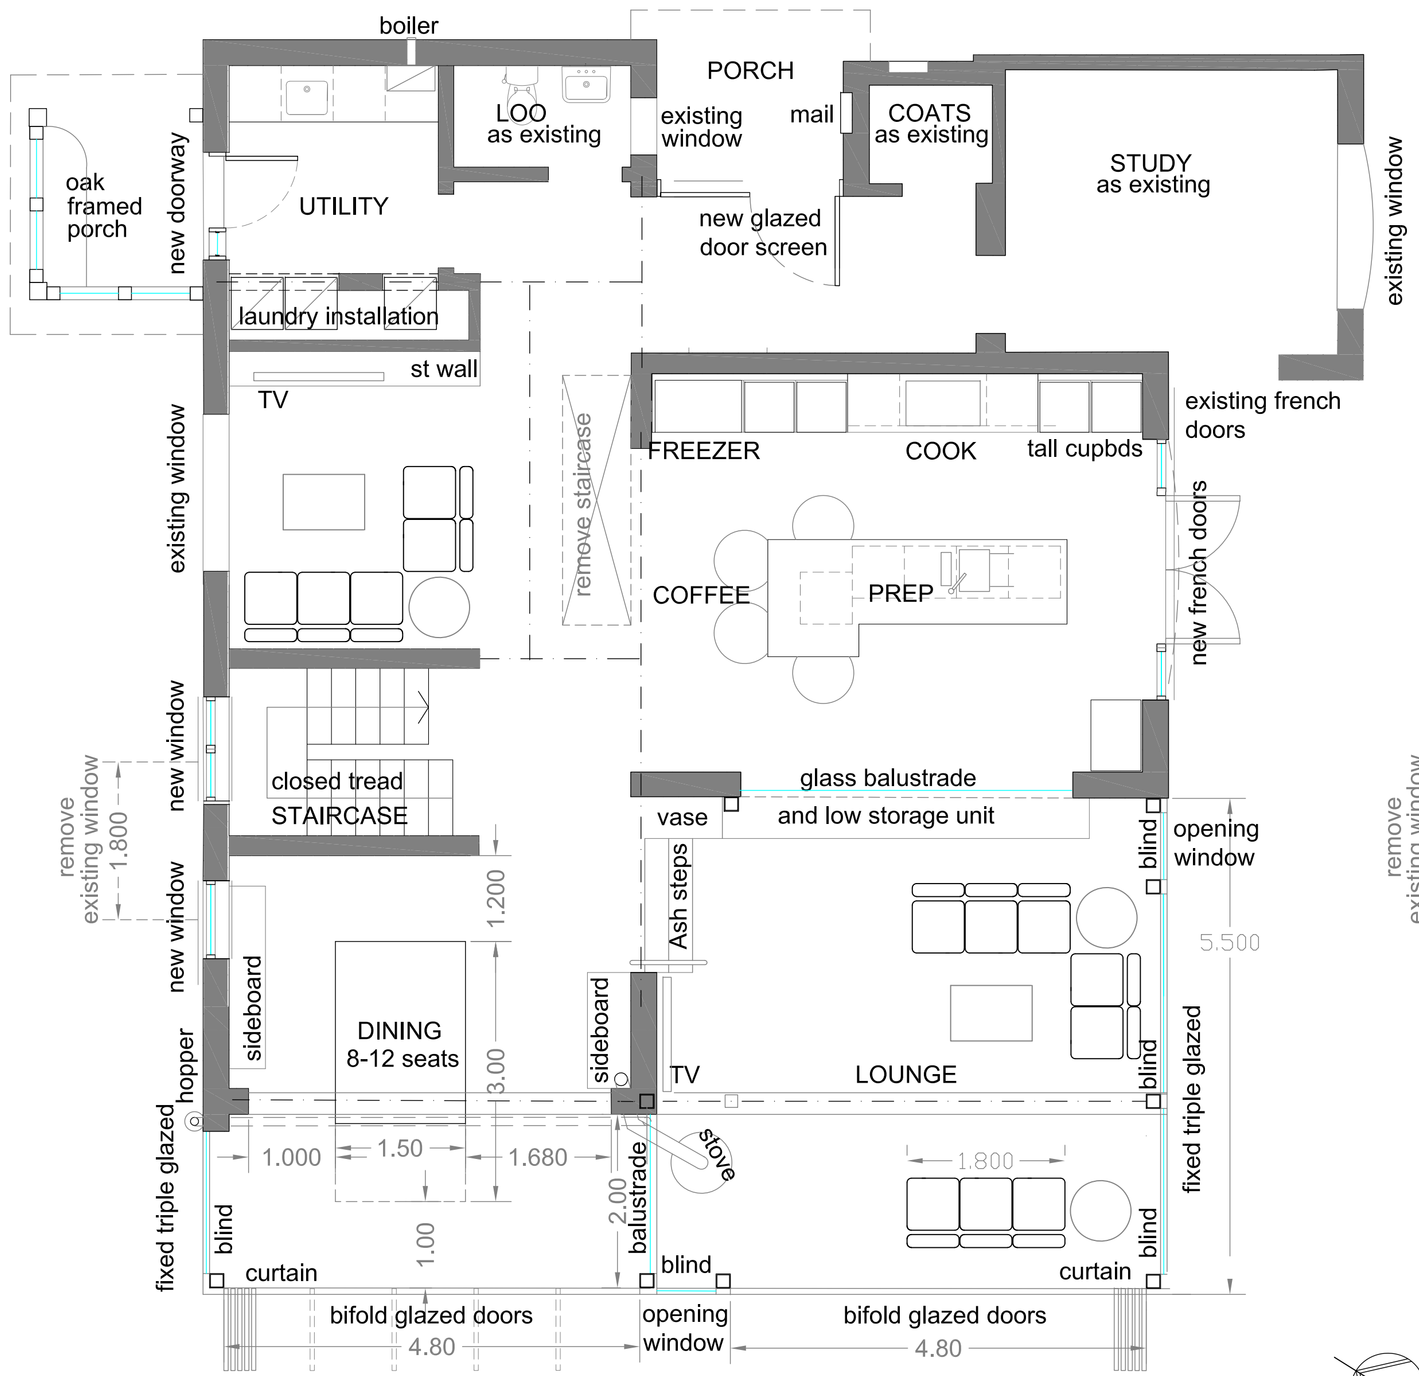

FIRST FLOOR

PROPOSED

25 March 2021

Project
Proposed Alterations
and Extensions
Hob Hill Cottage
Hazelwood DE56 4AL

Details
PROPOSED
ALTERATIONS

Scale Date Drwg
1:100 @ A3 Mar 2021 121-0106
1:50 @ A1

Contact
mikewood@addc-architects.co.uk

addc architects

01332 842120
The View
Hazelwood Hill
BELPER
DE56 4AD

www.addc-architects.co.uk
Architecture + Planning + Heritage