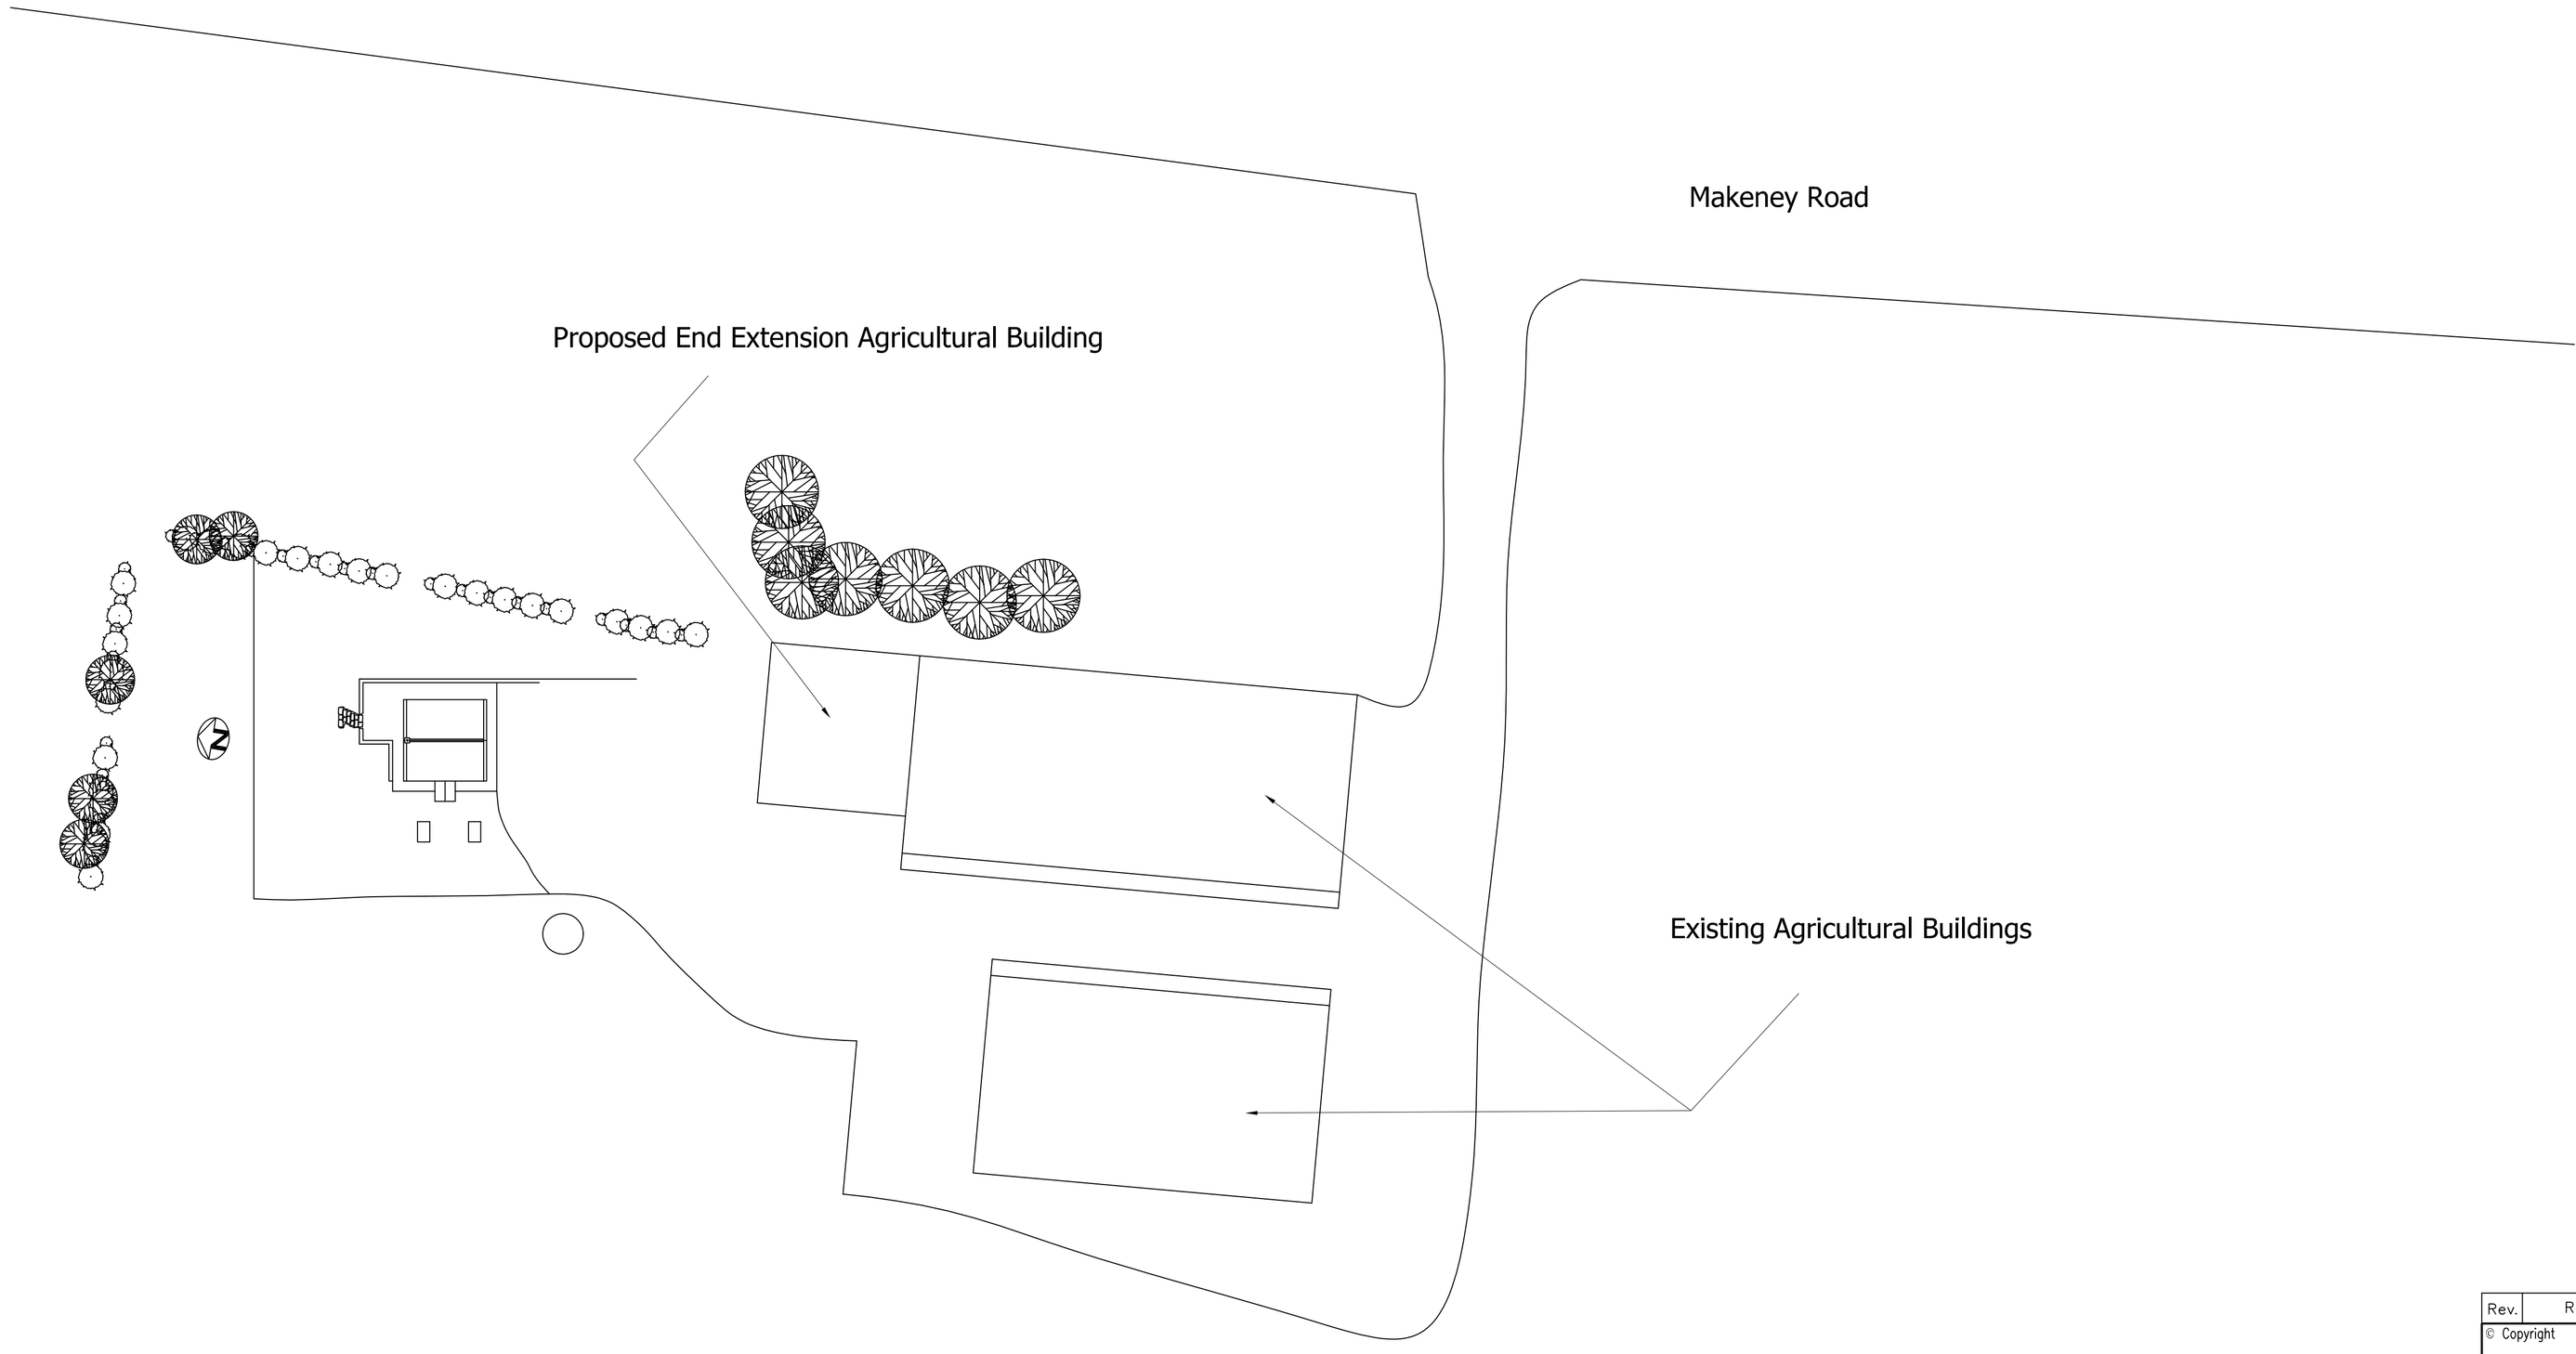

0m 10.0 20.0 30.0 40.0 50.0

Scale Bar 1:500

Rev.	Revision Description	Drn	Chkd	Appd	Date

© Copyright

A S BUILDINGS LTD
Fernbank, 44 Shaw Lane, Holbrook, Belper, Derbyshire. DE56 0TG.

Client:
Philip Langton & Son
Moorpool Farm, Makeney Road, Holbrook, Derbyshire. DE56 0TZ.

Project:
Proposed Agricultural Building

Title:
Site Block Plan for Local Authority reference/approval

Drawn by:	Designed by:	Checked:
A S BUILDINGS	P Langton & Son	P Langton & Son
Date: April 2021	Index No.:	Approved: Amber Valley B C

Scales: 1:500 @ A1

Drawing No: ASB/0321/10265/002 Revision