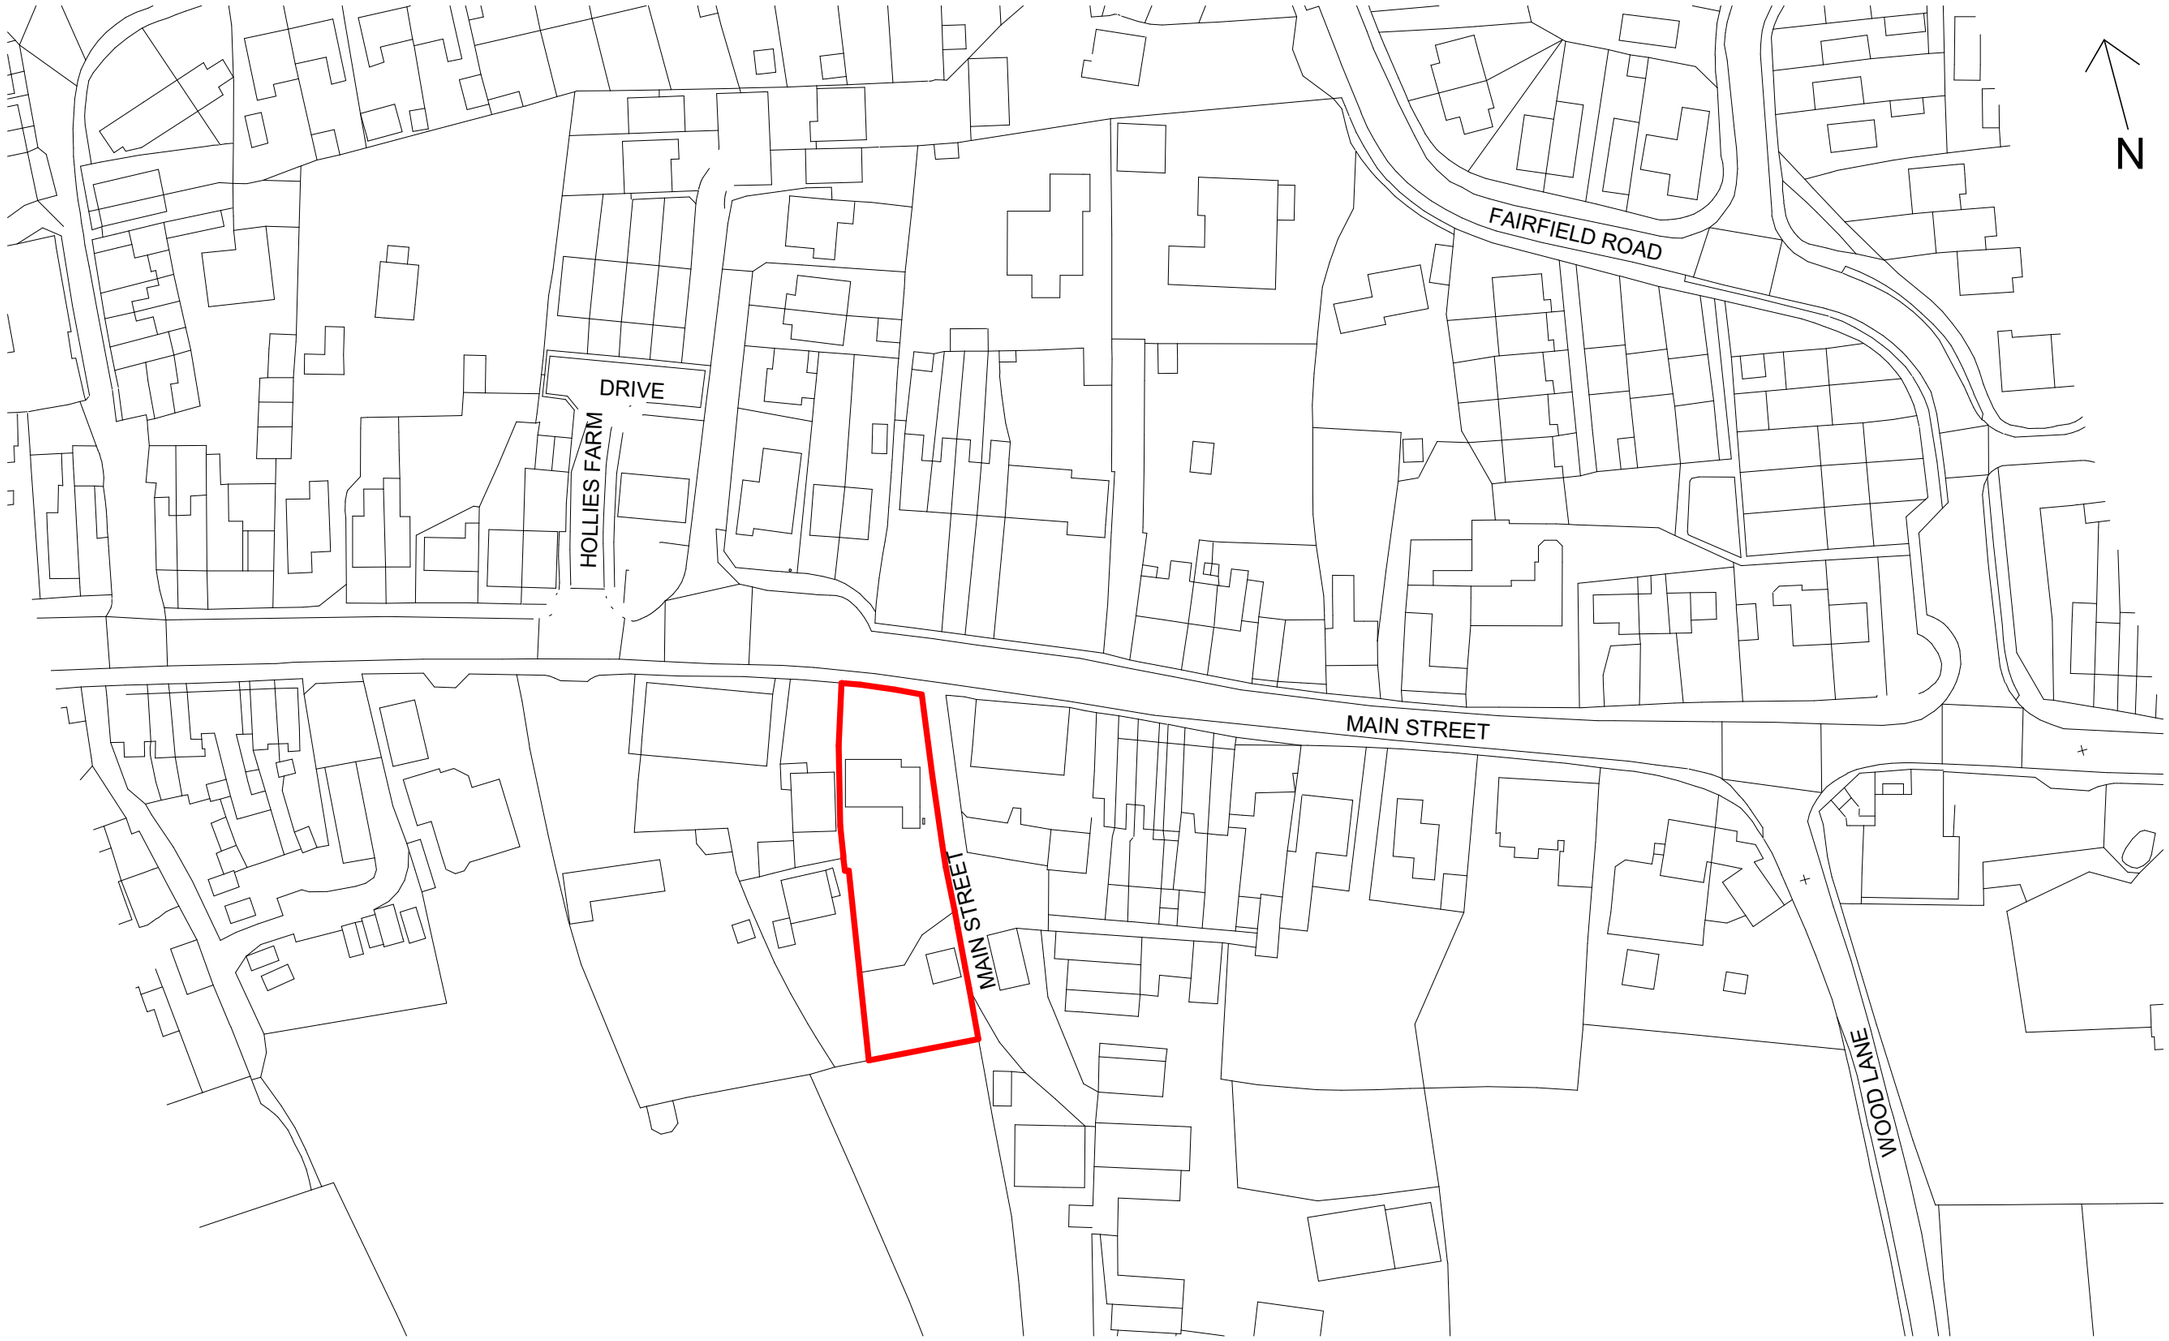

Colin Offer
Bungalow - Horsley Woodhouse
100 - Site Location Plan
Scale 1: 1000