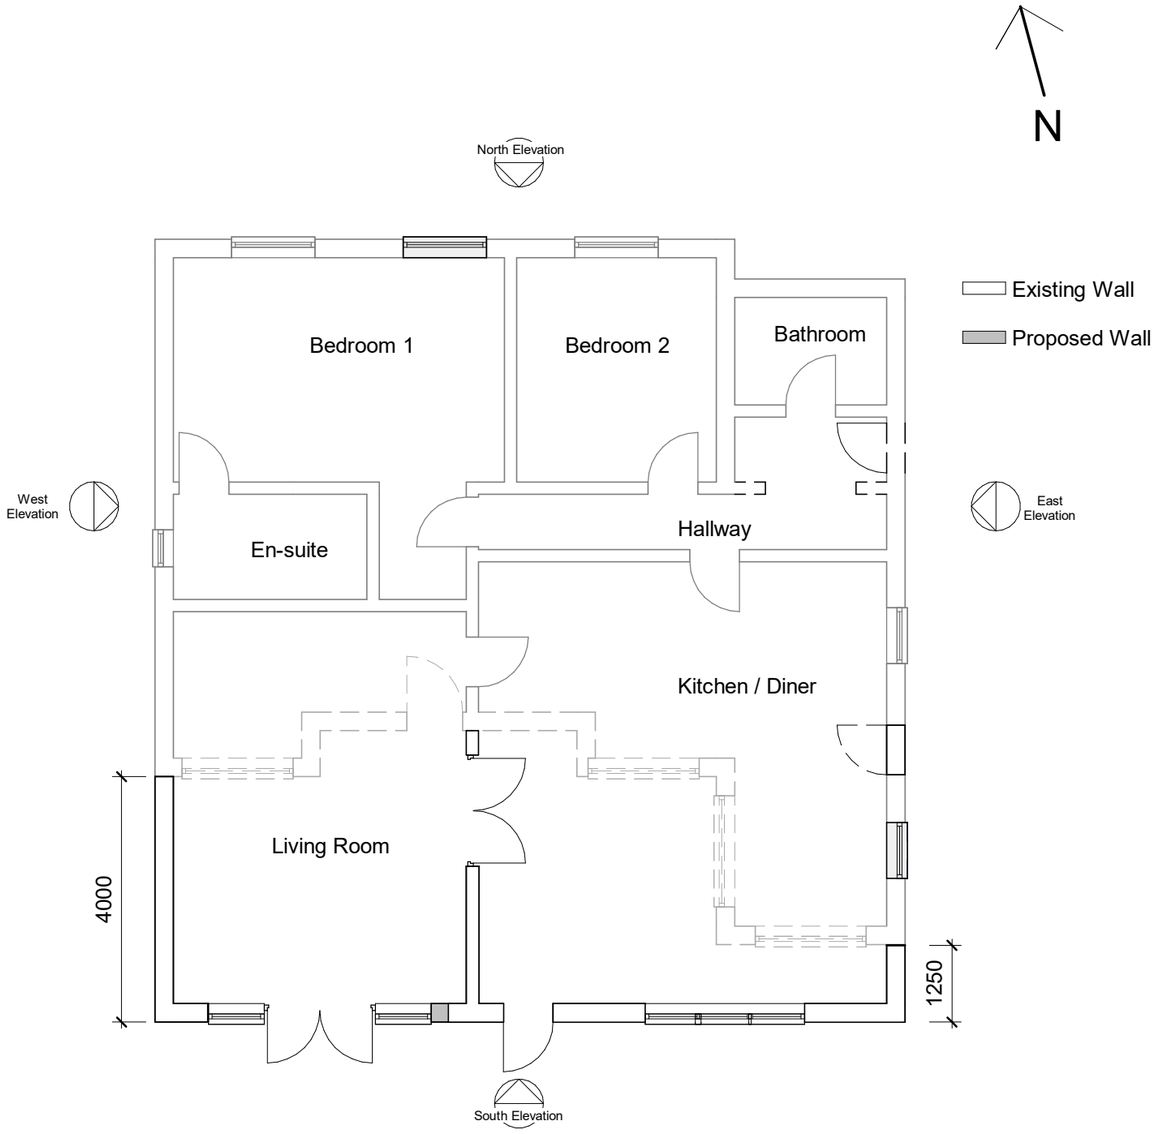

Proposed Ground Floor Plan

1 : 100

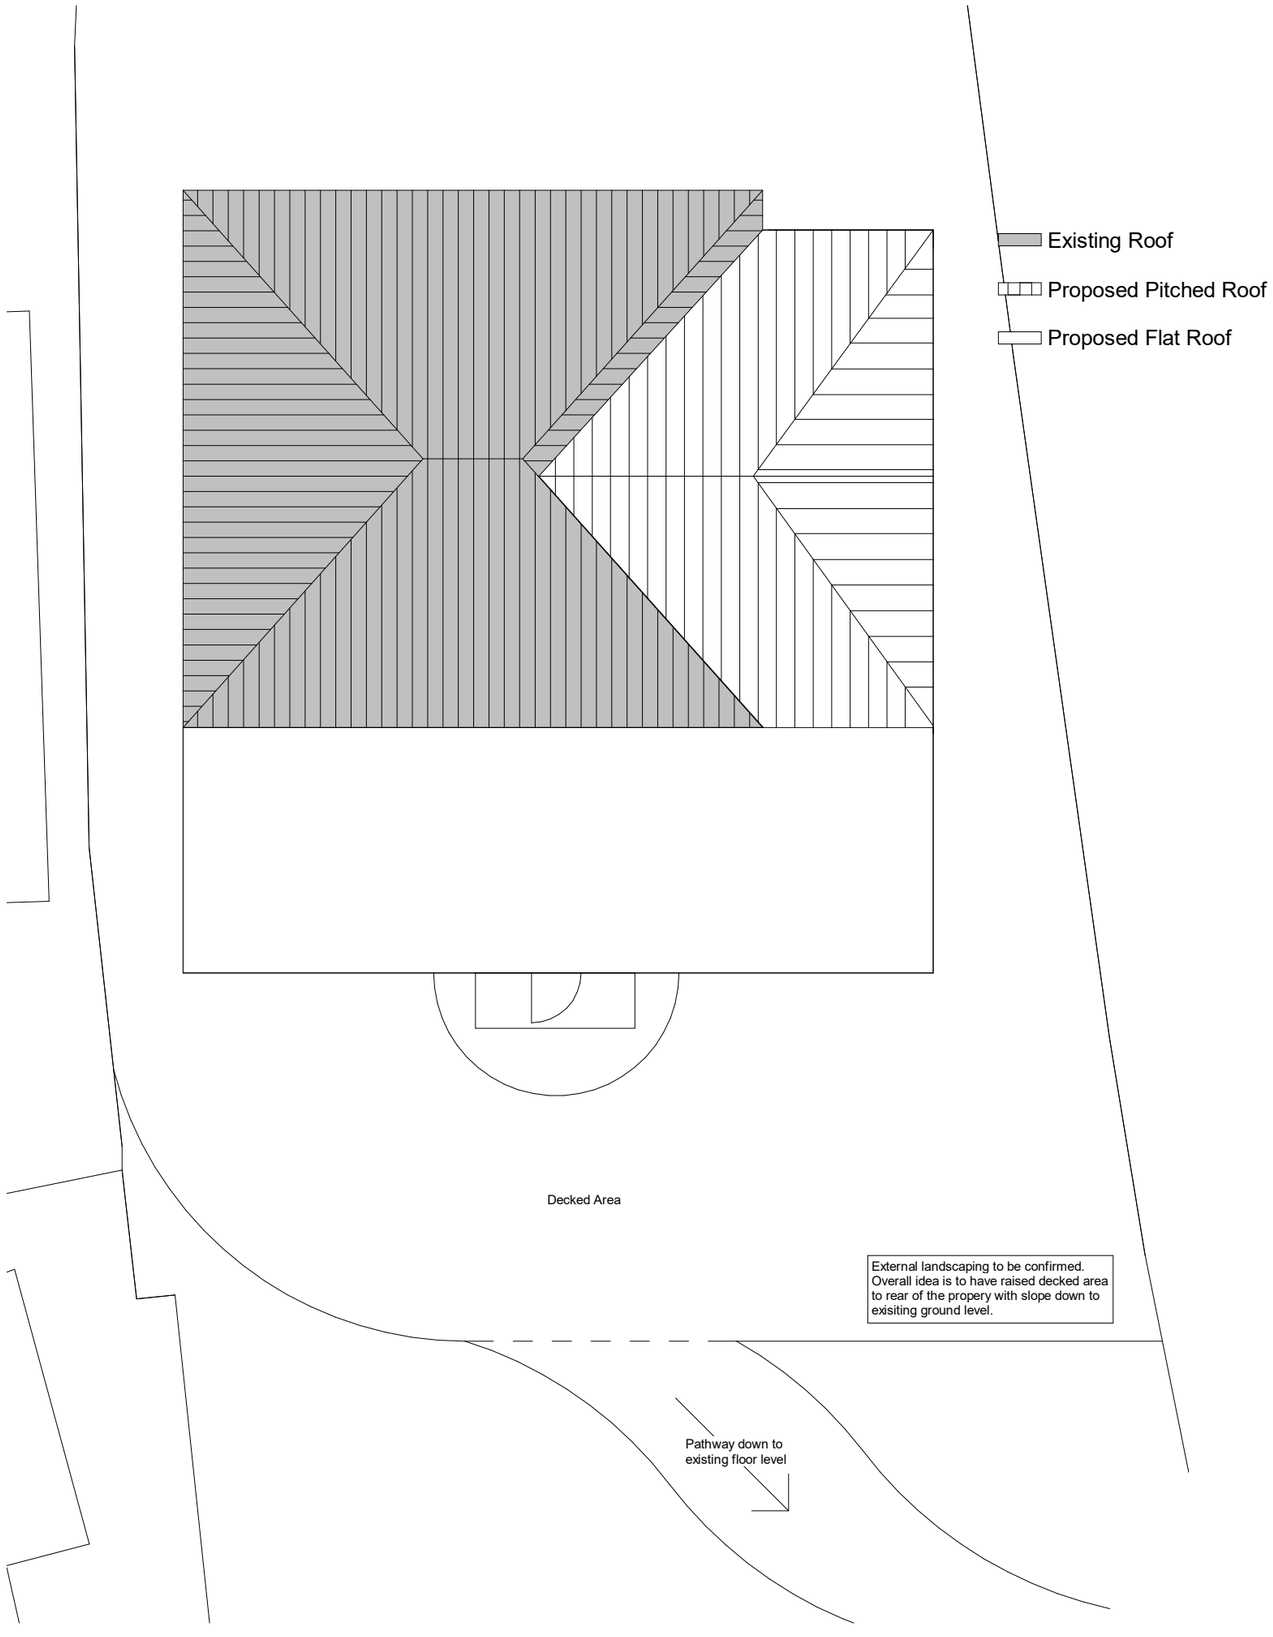

Proposed Site and Roof Plan

1 : 100

Colin Offer
Bungalow - Horsley Woodhouse
103 - Floor Plan as Proposed