

Front Elevation (AS EXISTING)



R.H.S. Elevation (AS EXISTING)

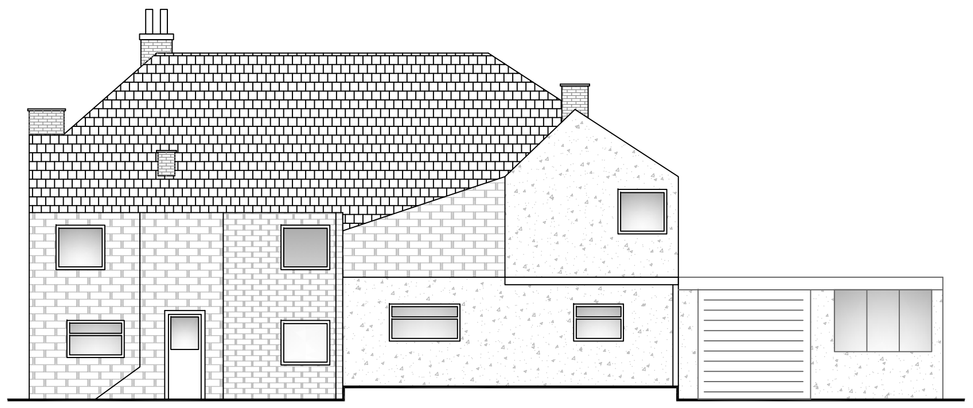

Rear Elevation (AS EXISTING)

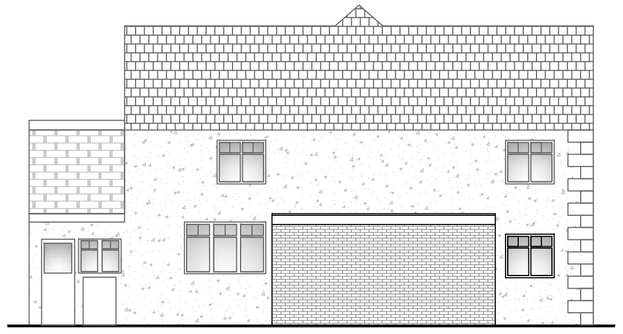

L.H.S. Elevation (AS EXISTING)



Front Elevation (AS PROPOSED)



R.H.S. Elevation (AS PROPOSED)

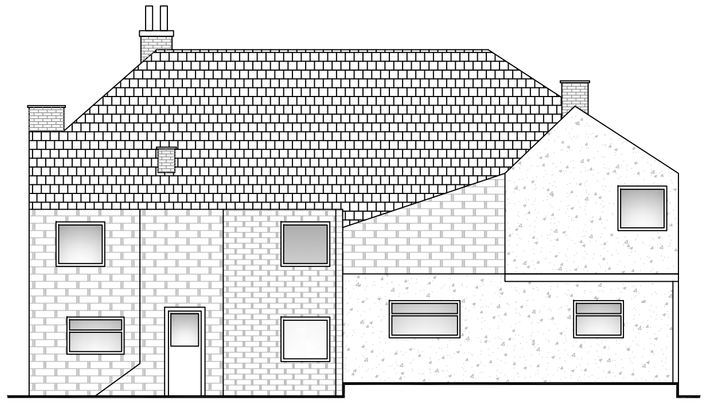

Rear Elevation (AS PROPOSED)

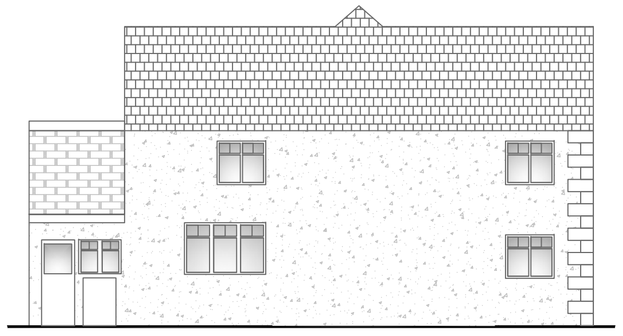

L.H.S. Elevation (AS PROPOSED)

© copyright

NOTES

1. No dimensions to be scaled from this drawing.
2. This drawing is to be read in conjunction with all relevant Architect's and Engineer's drawings.

Rev.	Date	Amendments	Initials

MR. A. WARZYNSKI

Project
Proposed Garage & Driveway
The Old Vicarage,
Alderwasley,
Derbyshire.

Drawing Title

ELEVATIONS AS EXISTING
AND PROPOSED.

H M CHAMBERS & PARTNERS
consulting civil and structural engineers
41a Derby Road , Heanor
Derbyshire. DE75 7QG
Telephone [01773] 718994
ace consultancy engineering business environment

Date April 2021

Scale 1:100 @ A1

Drawing No. N7881-12