

Site Plan (Scale 1:100)

Copyright © 2015 - Anthony Williams & TJ Crump Oakwrights Ltd
All rights reserved. No part of this drawing may be reproduced, distributed, or transmitted in any form or by any means, including photocopying, recording, or other electronic or mechanical methods, without the prior written permission of the publisher.

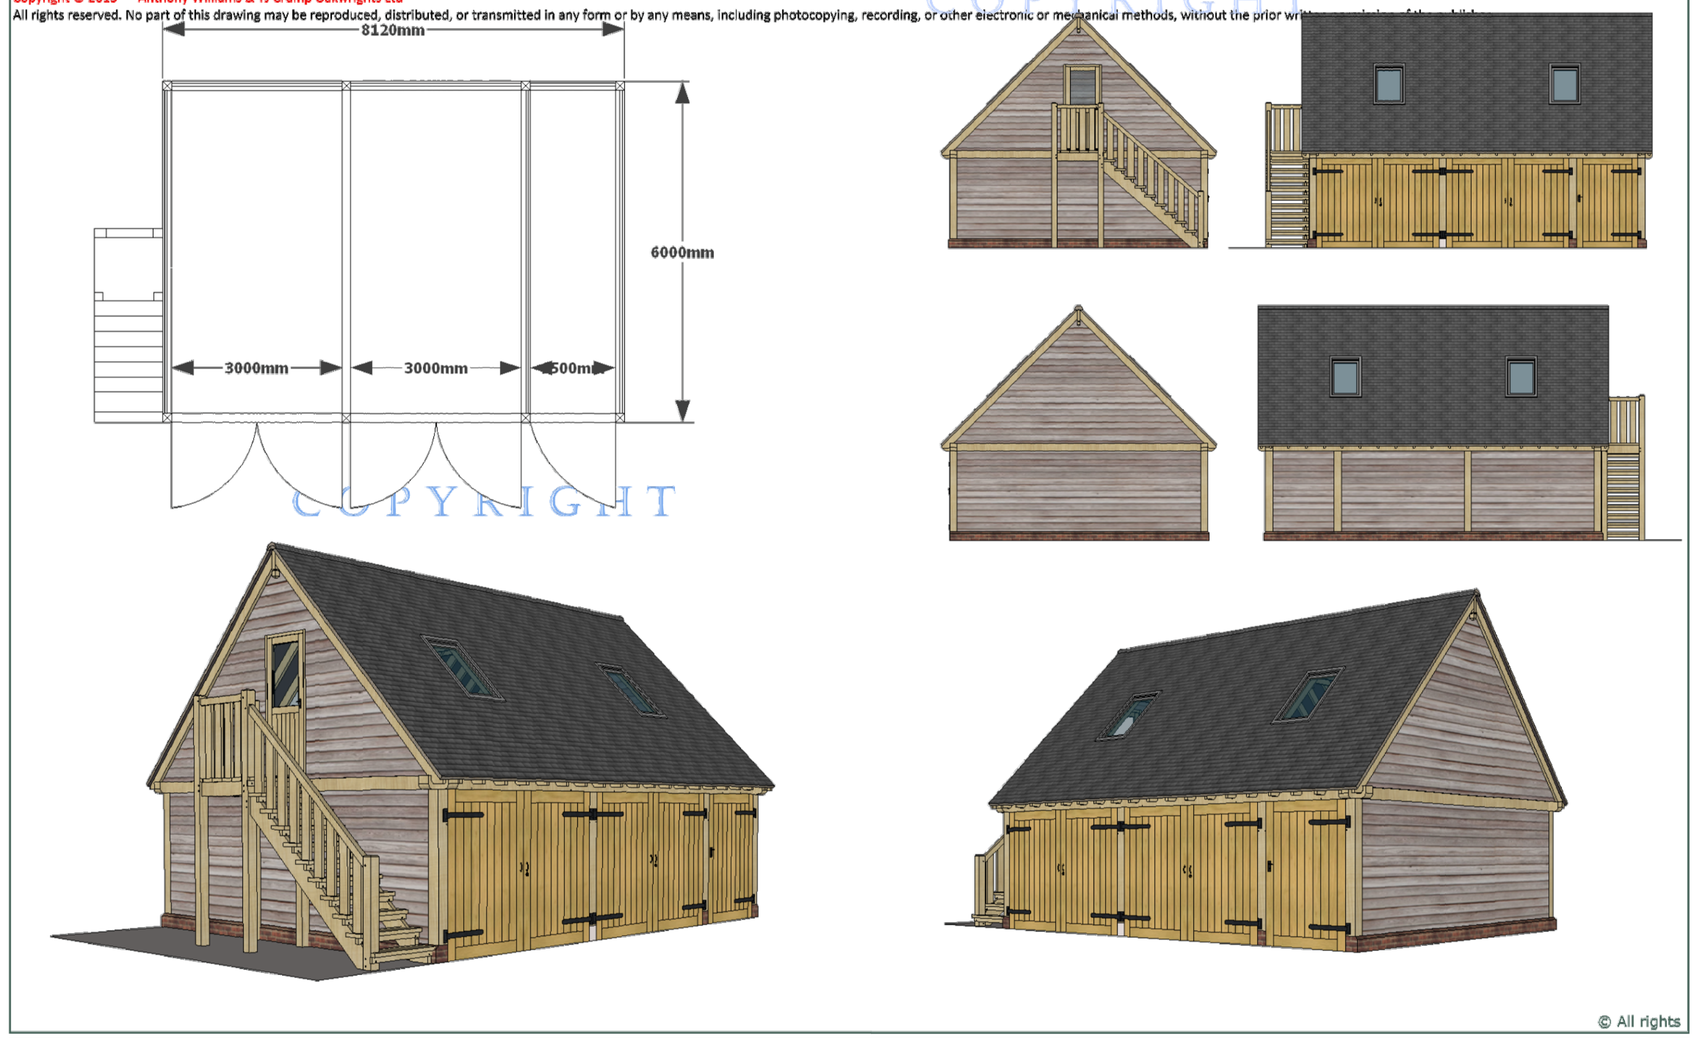

COPYRIGHT

© All rights

OAKWRIGHTS COUNTRY BUILDINGS	**PROPOSED PLAN & ELEVATIONS** This drawing is indicative only and is not to be used for construction purposes. It is intended to be read in conjuction with the appropriate quotation or contract documentation as annicable. DRAWN BY: Tony Williams	**Proposed Oak-Framed Gloucester Garage for Mr Alex Warzynski at The Old Vicarage, Alderwasley, Belper Derbyshire DE 56 2RB**

REVISIONS	
	REMARKS
1	
2	
3	
4	
5	



Photo of Existing Garage



Photo of Existing Garage

NOTES

1. No dimensions to be scaled from this drawing.
2. This drawing is to be read in conjunction with all relevant Architect's and Engineer's drawings.

0 10

Scale 1:100 Metres

Rev.	Date	Amendments	Initials
A	26/04/21	CLIENTS NAME CHANGED.	D.

MR. A. WARZYNSKI

Project
Proposed Garage & Driveway
The Old Vicarage,
Alderwasley,
Derbyshire.

Drawing Title

LAYOUT AND ELEVATIONS TO PROPOSED DETACHED GARAGE.

H M CHAMBERS & PARTNERS
consulting civil and structural engineers
41a Derby Road , Heanor
Derbyshire. DE75 7QG
Telephone [01773] 718994

Date	Drawing No.
April 2021	N7881-10 A
Scale: AS NOTED	

© copyright