

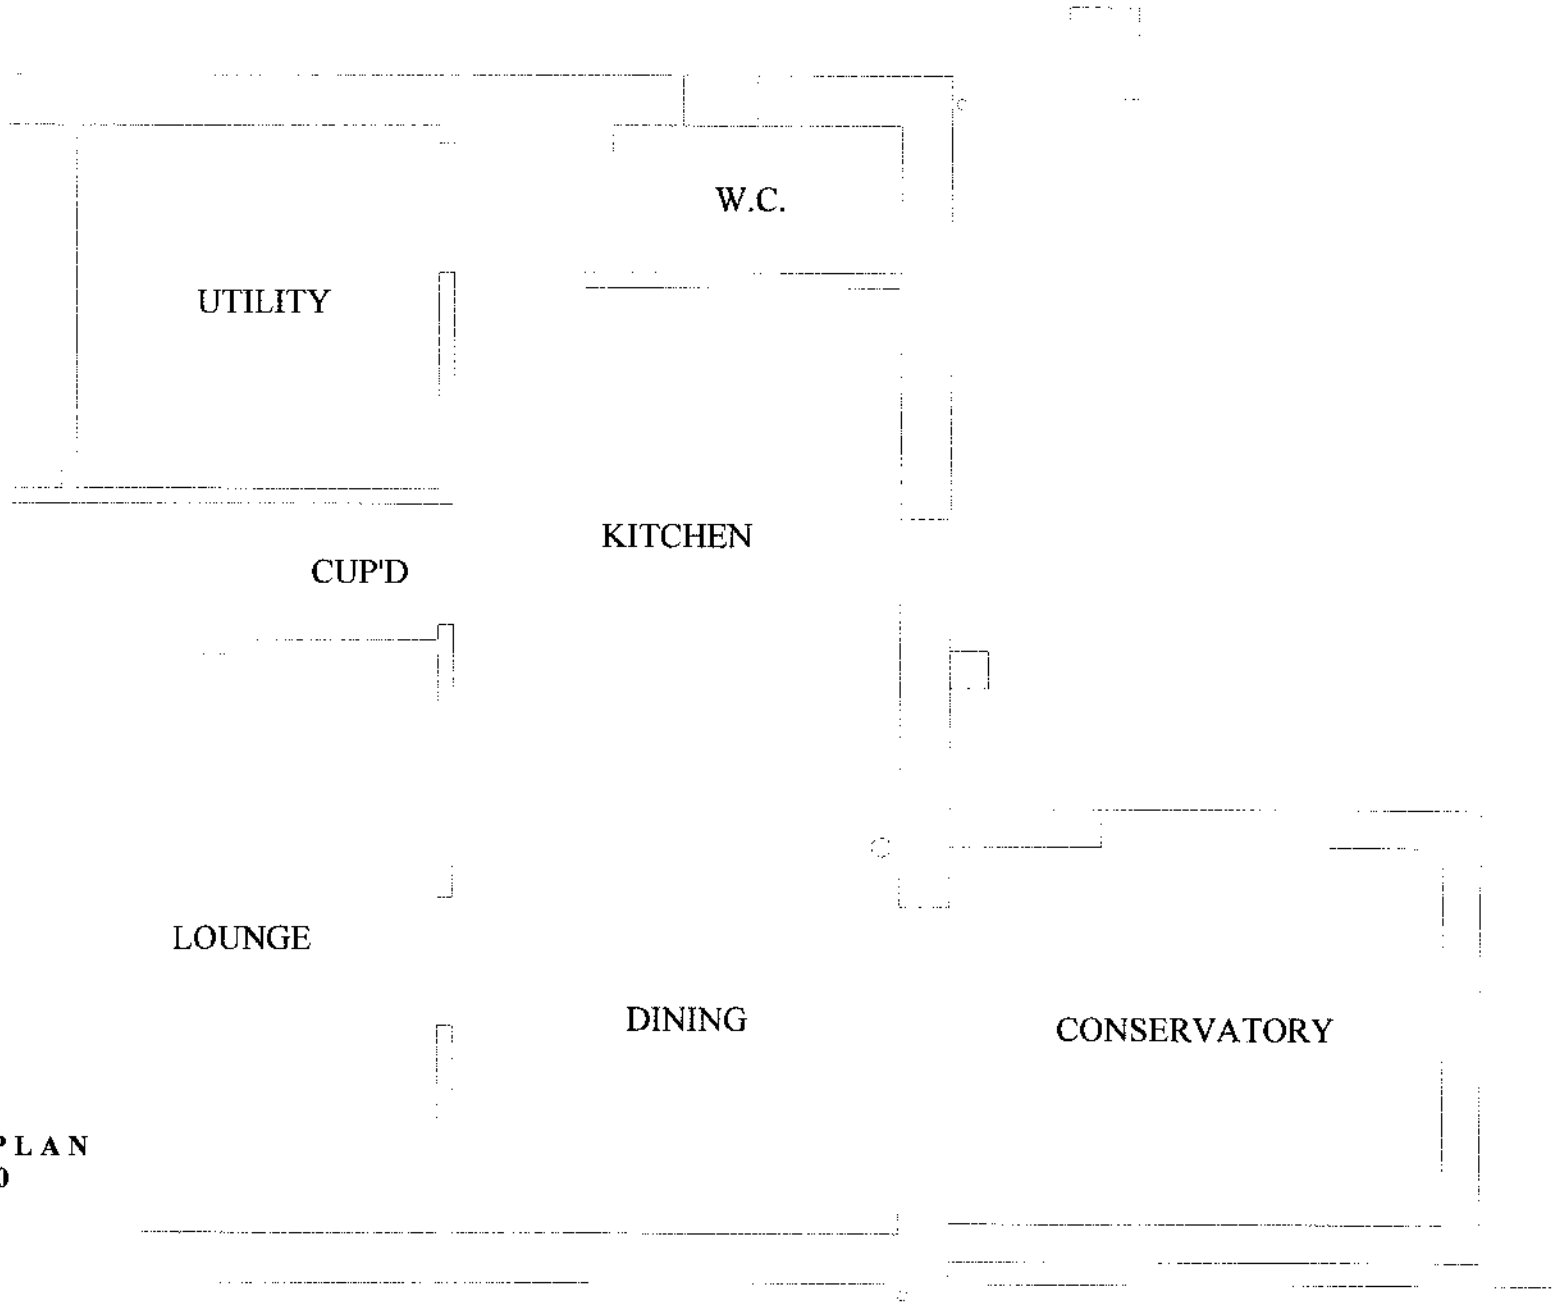



EXISTING PLAN
Scale 1 : 50

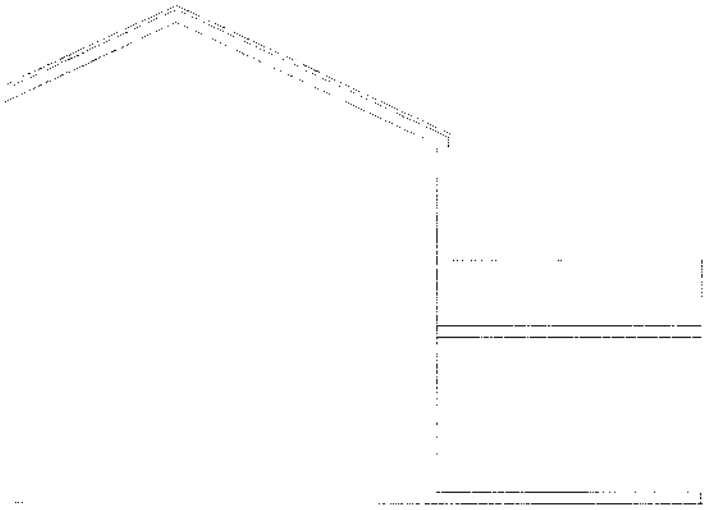

WEST

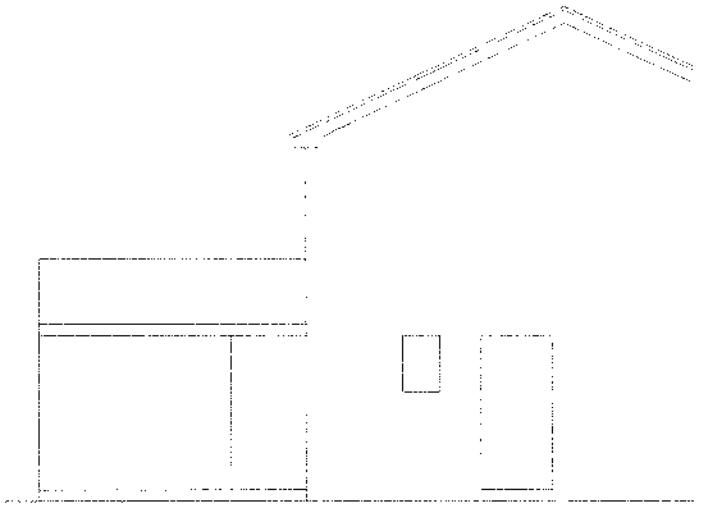

EAST

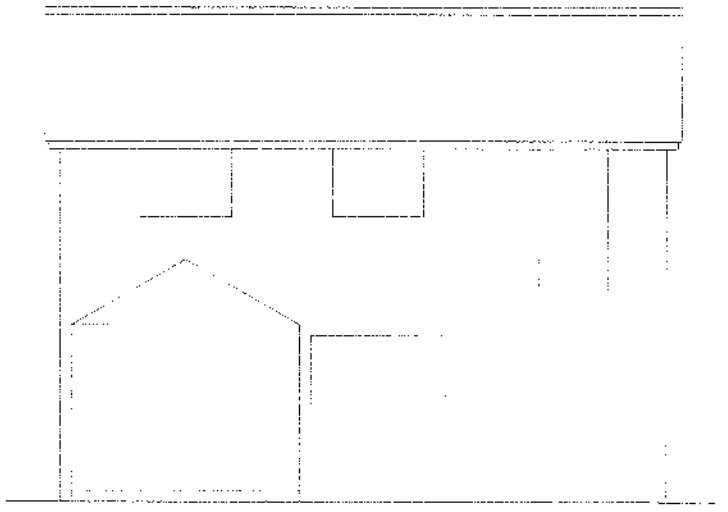

SOUTH

EXISTING ELEVATIONS
Scale 1 : 100