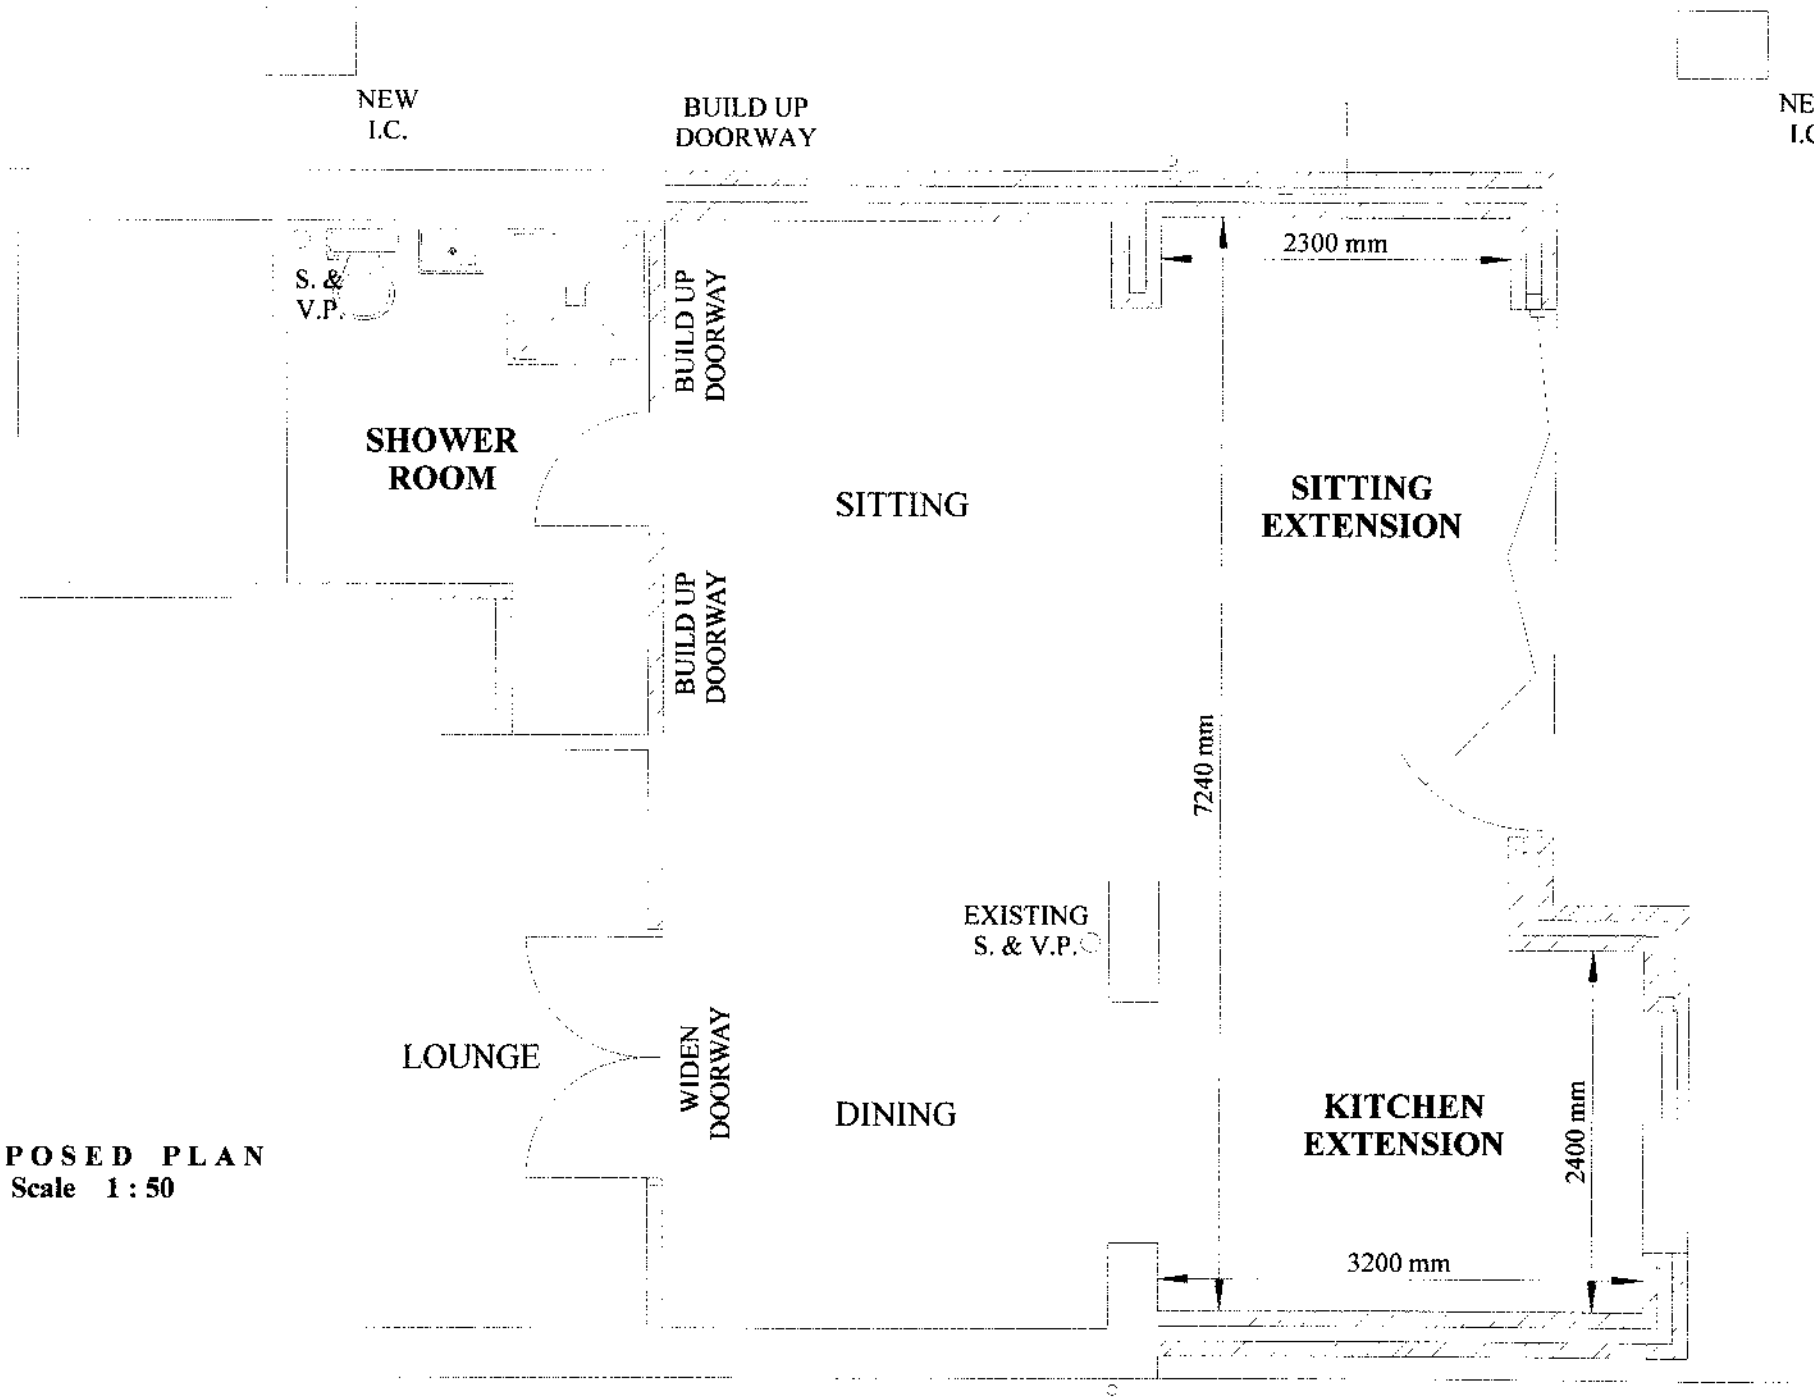


PROPOSED PLAN
Scale 1 : 50


MATERIALS:

WALLS: ORANGE FACING BRICKWORK MATCHING EXISTING.


ROOF: SMOOTH BROWN MENDIP 12.5 ROOFING TILES MATCHING EXISTING. WITH 100MM HEADLAP (MIN. ANGLE 12.5 DEGREES).

WINDOWS: WHITE P.V.C. MATCHING EXISTING.


ROOFLIGHTS: VELUX.

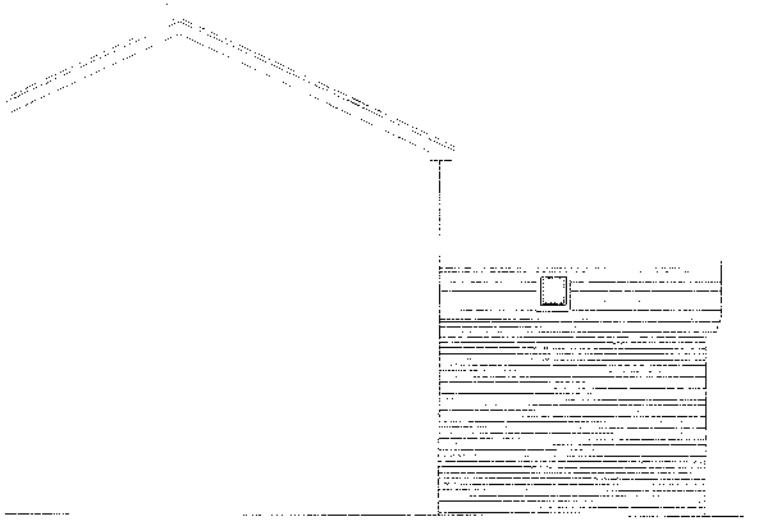

WEST

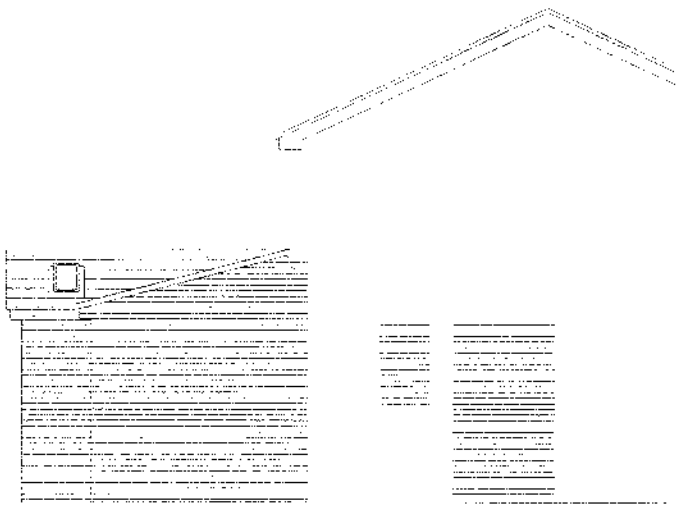

EAST

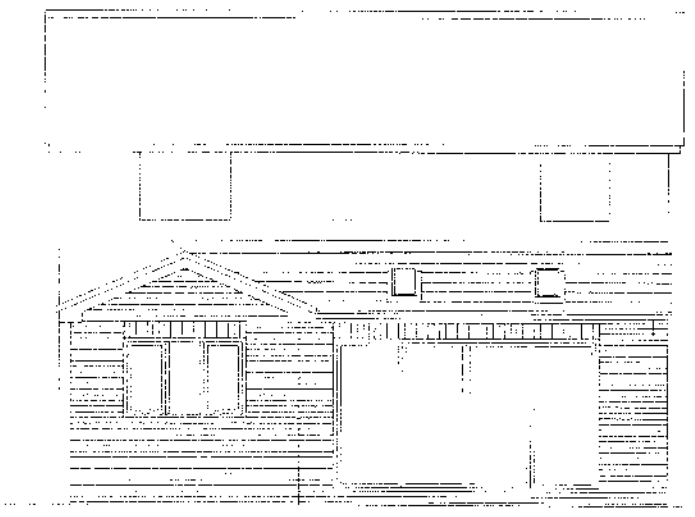

SOUTH

PROPOSED ELEVATIONS
Scale 1 : 100