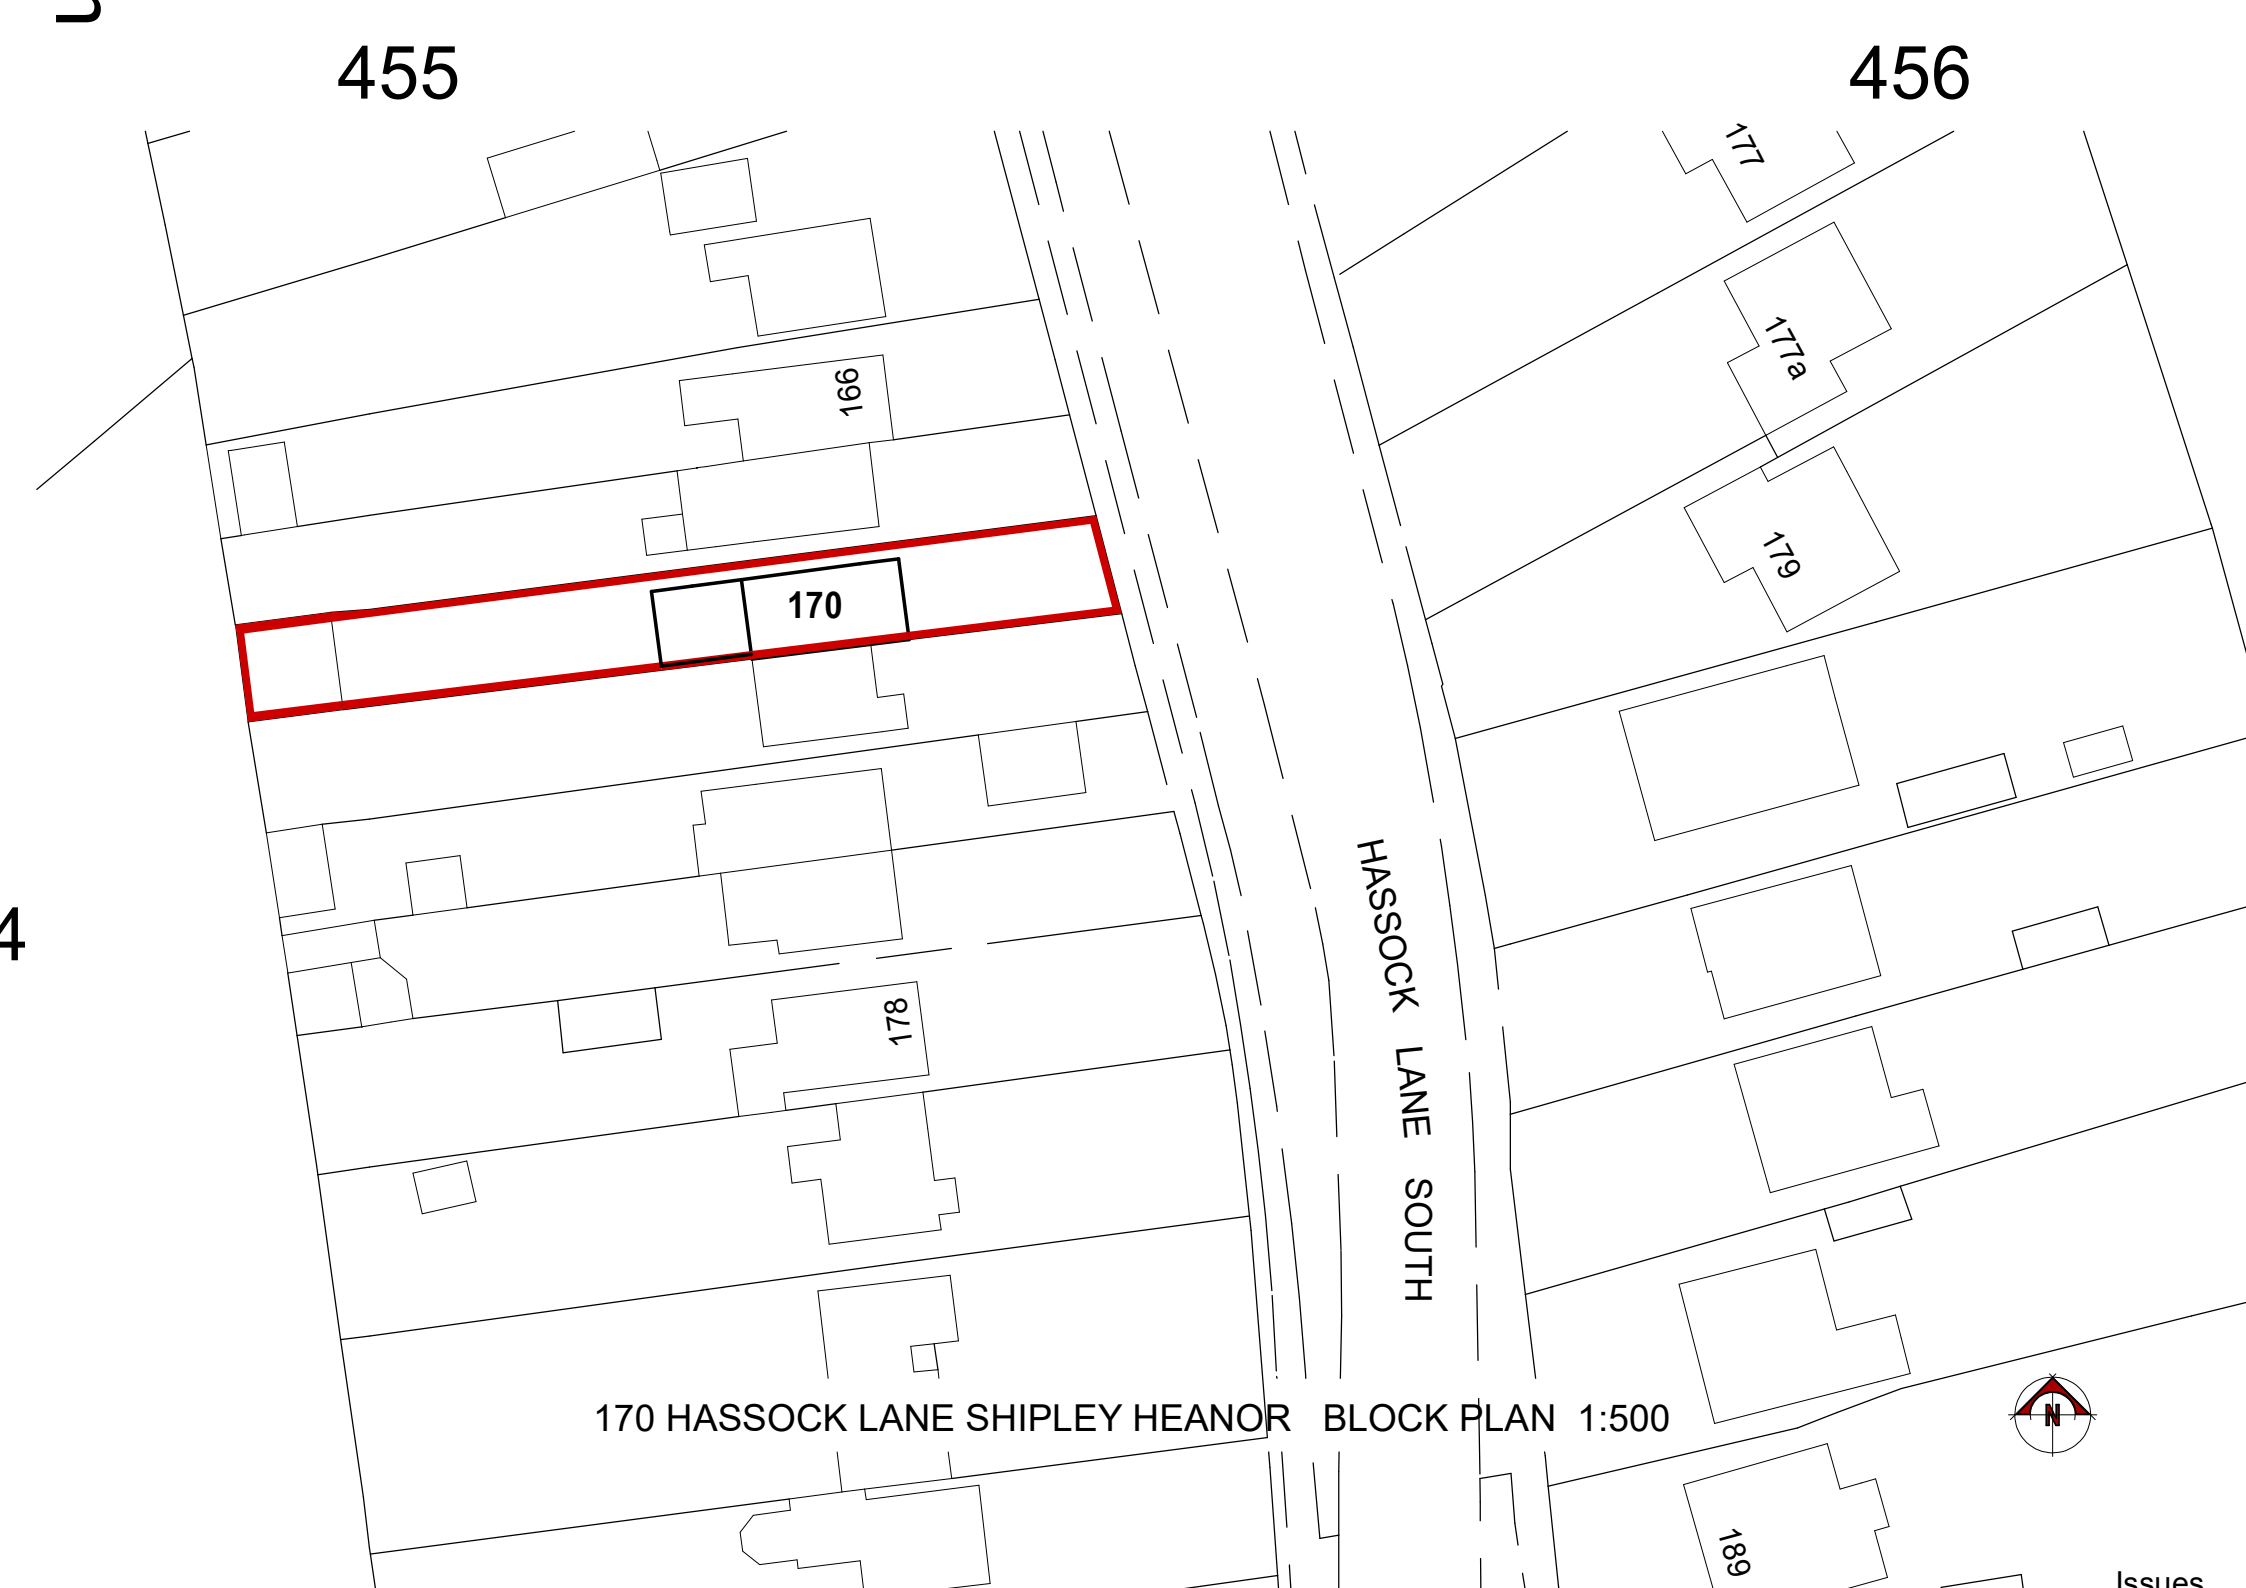


170 HASSOCK LANE SHIPLEY HEANOR BLOCK PLAN 1:500

Issues