

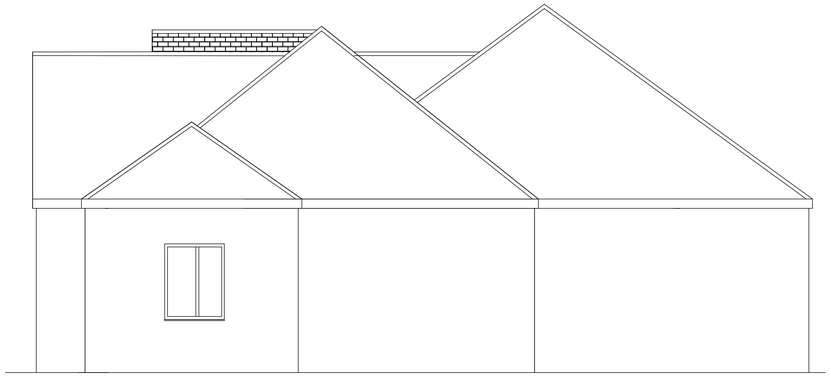



PROPOSED SIDE N/E ELEVATION

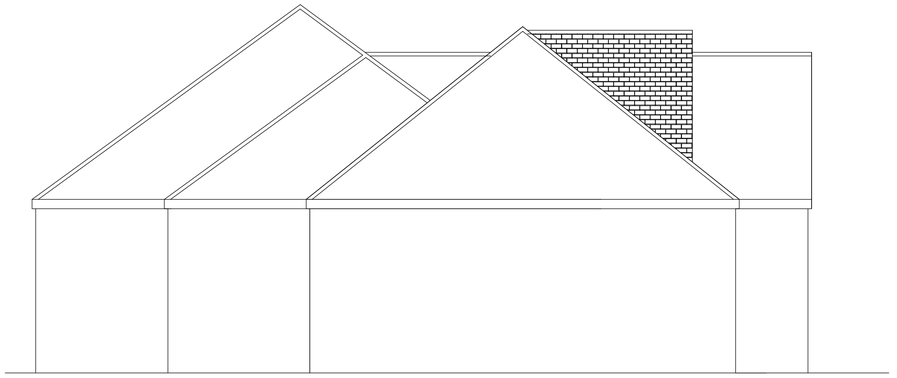


PROPOSED N/E SIDE ELEVATION

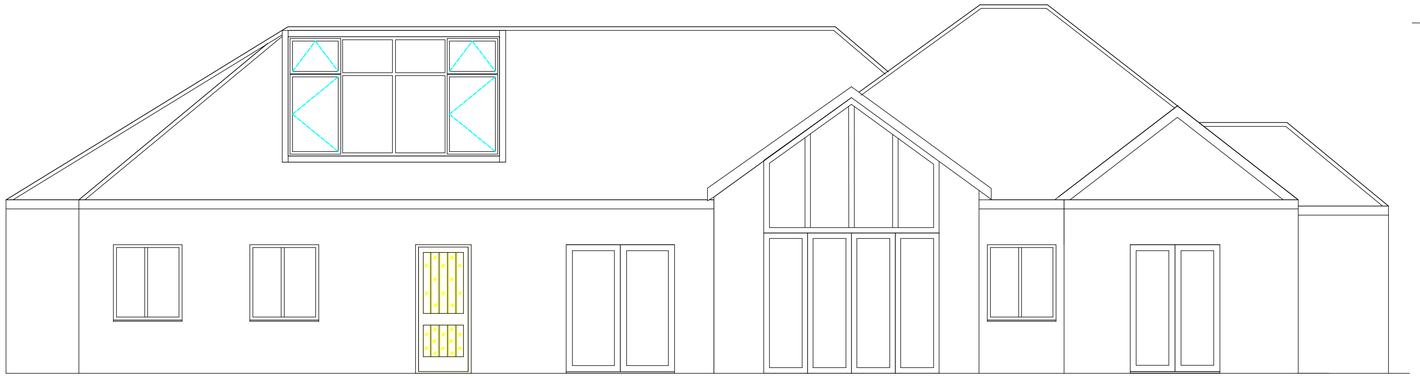

PROPOSED REAR N/W ELEVATION

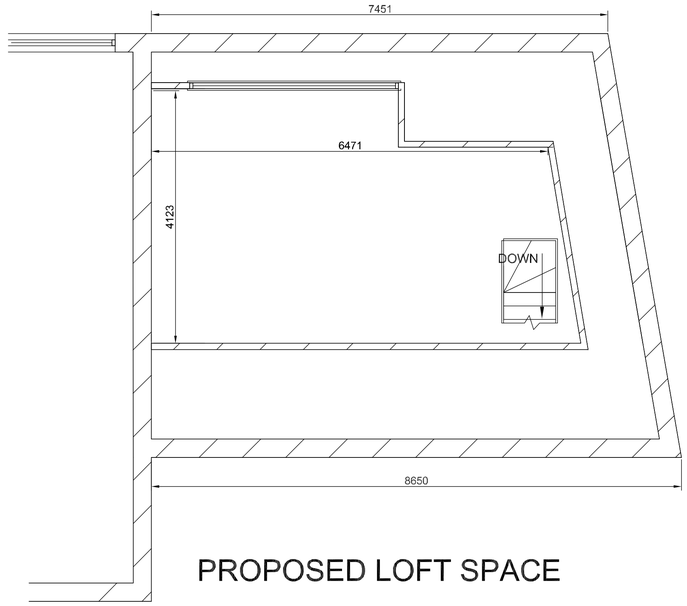


PROPOSED LOFT SPACE

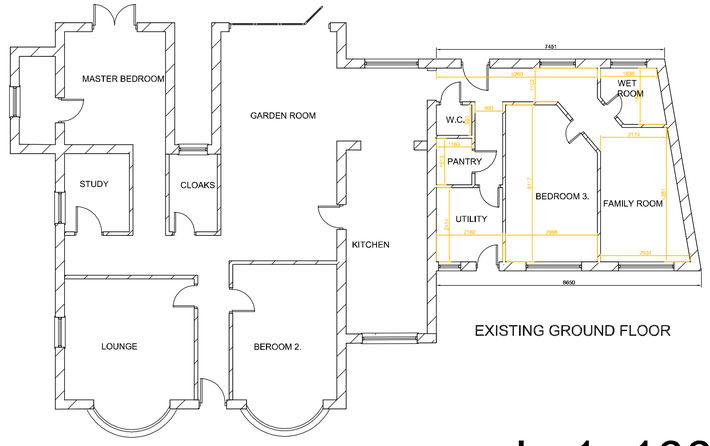


EXISTING GROUND FLOOR

scale 1=100

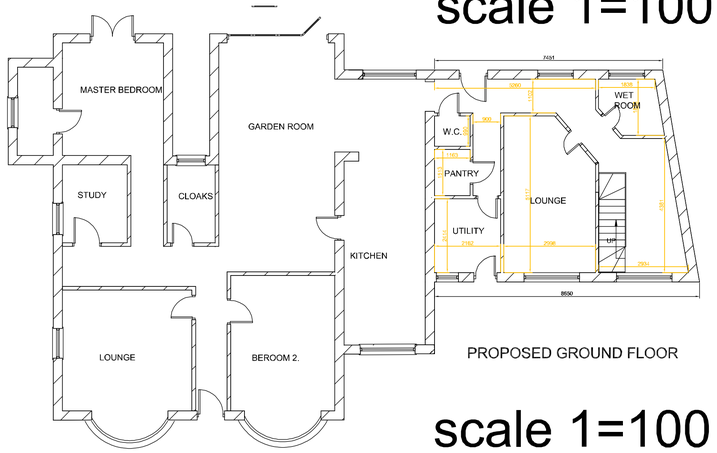

PROPOSED GROUND FLOOR

scale 1=100

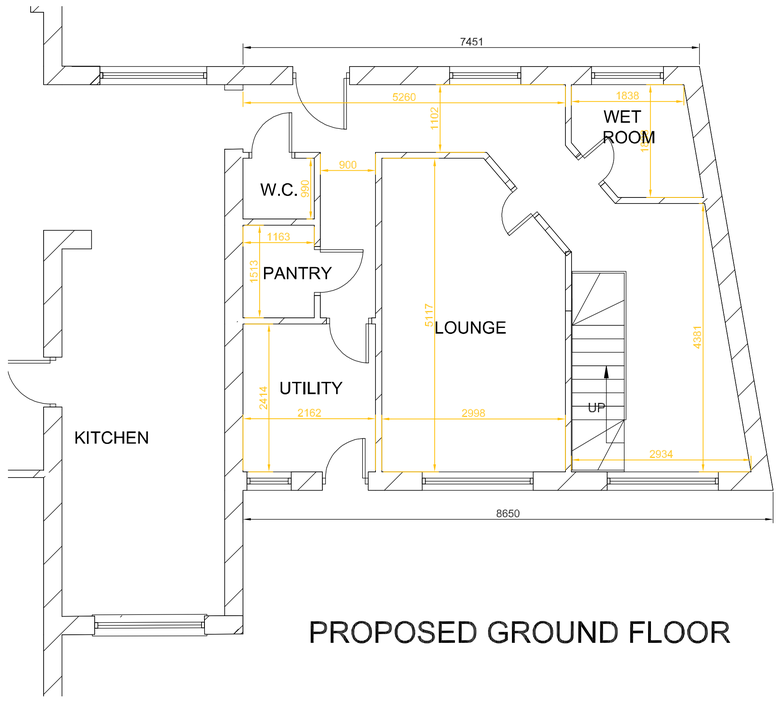

PROPOSED GROUND FLOOR

CLIENT- J.HIBBIT
PROJECT- LOFT CONVERSION
DRAWING- EXISTING & PROPOSED
SCALE 1=50 DWG NO. DF/PP/012
FRENCH DESIGNS 07578598640
E-MAIL : don.french@virginmedia.com