




EXISTING SIDE N/E ELEVATION

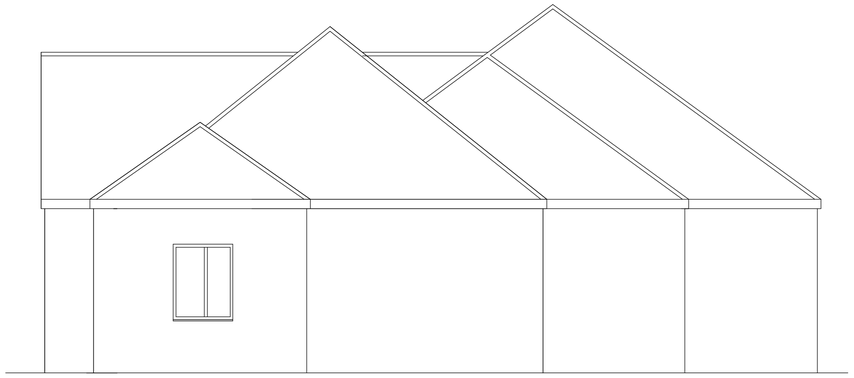


EXISTING/PROPOSED FRONT S/W ELEVATION

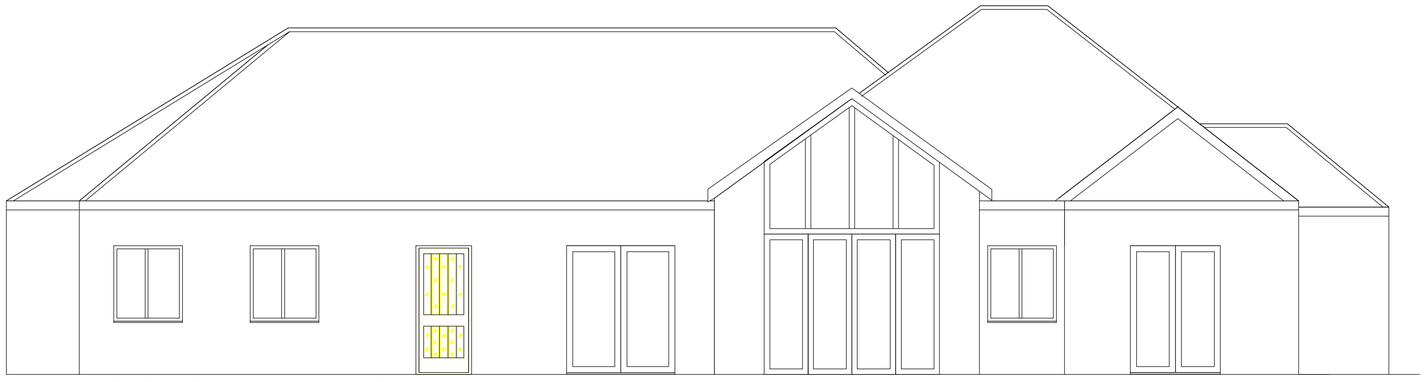

EXISTING REAR N/W ELEVATION

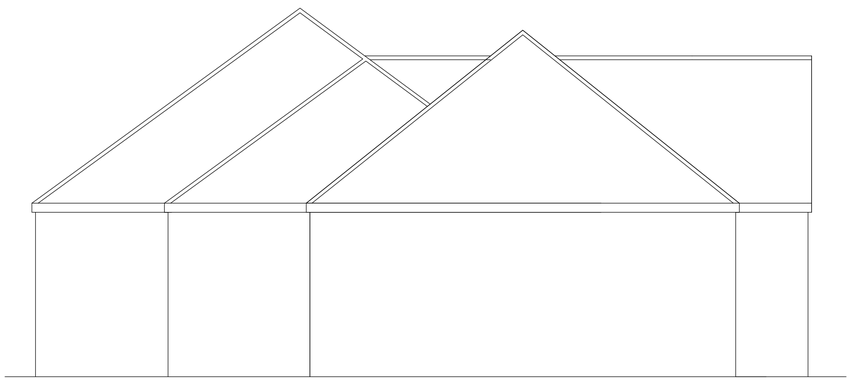

EXISTING N/E SIDE ELEVATION

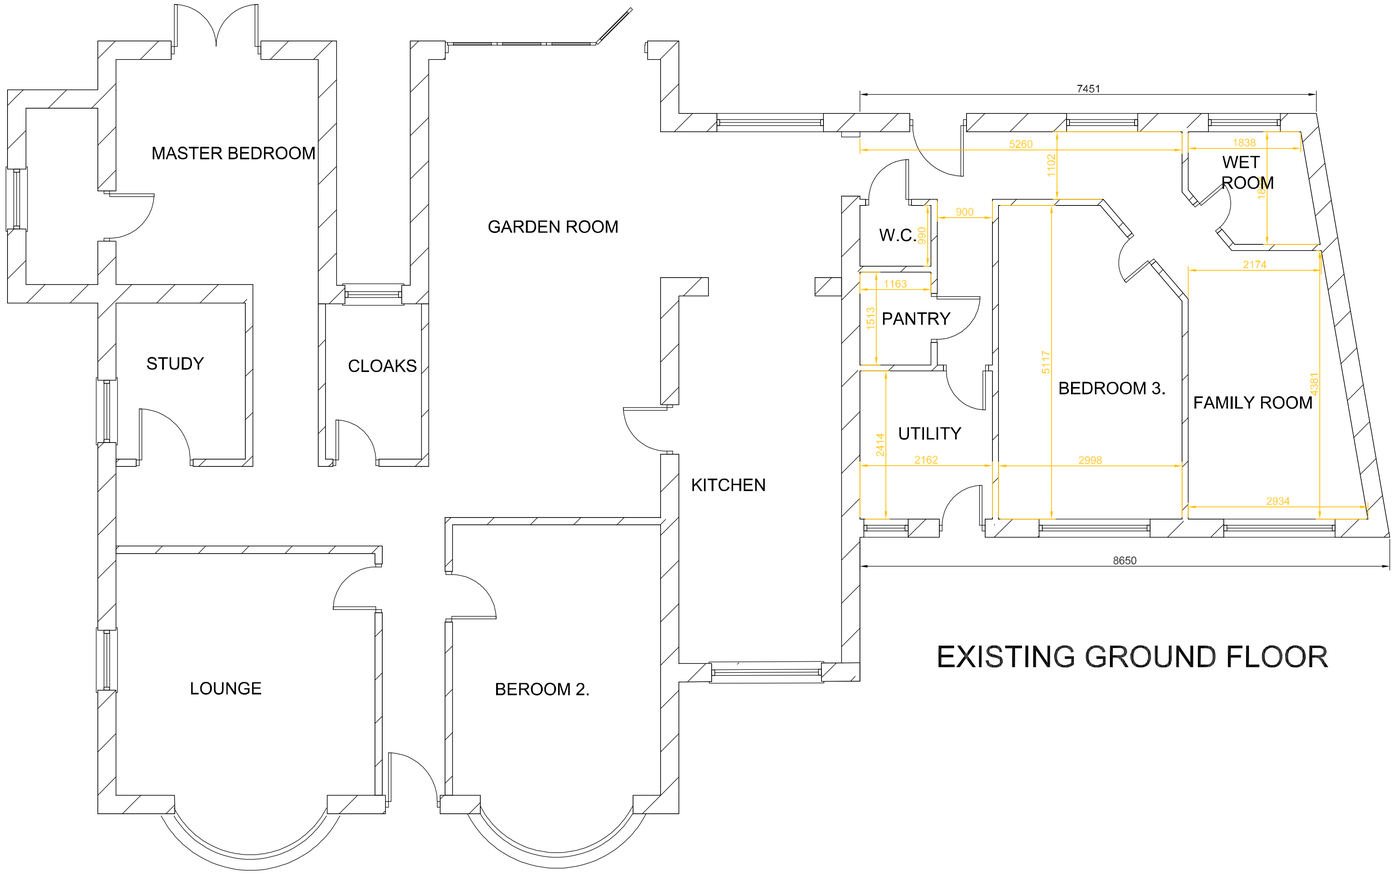

EXISTING GROUND FLOOR

CLIENT-
PROJECT- LOFT CONVERSION
DRAWING- EXISTING & PROPOSED
SCALE 1=50 DWG NO. DF/PP/01
FRENCH DESIGNS 07578598640
E-MAIL : don.french@virginmedia.com