
Drawing number **21/681/06**

UK Planning Maps

01856 898 022
www.UKPlanningMaps.com

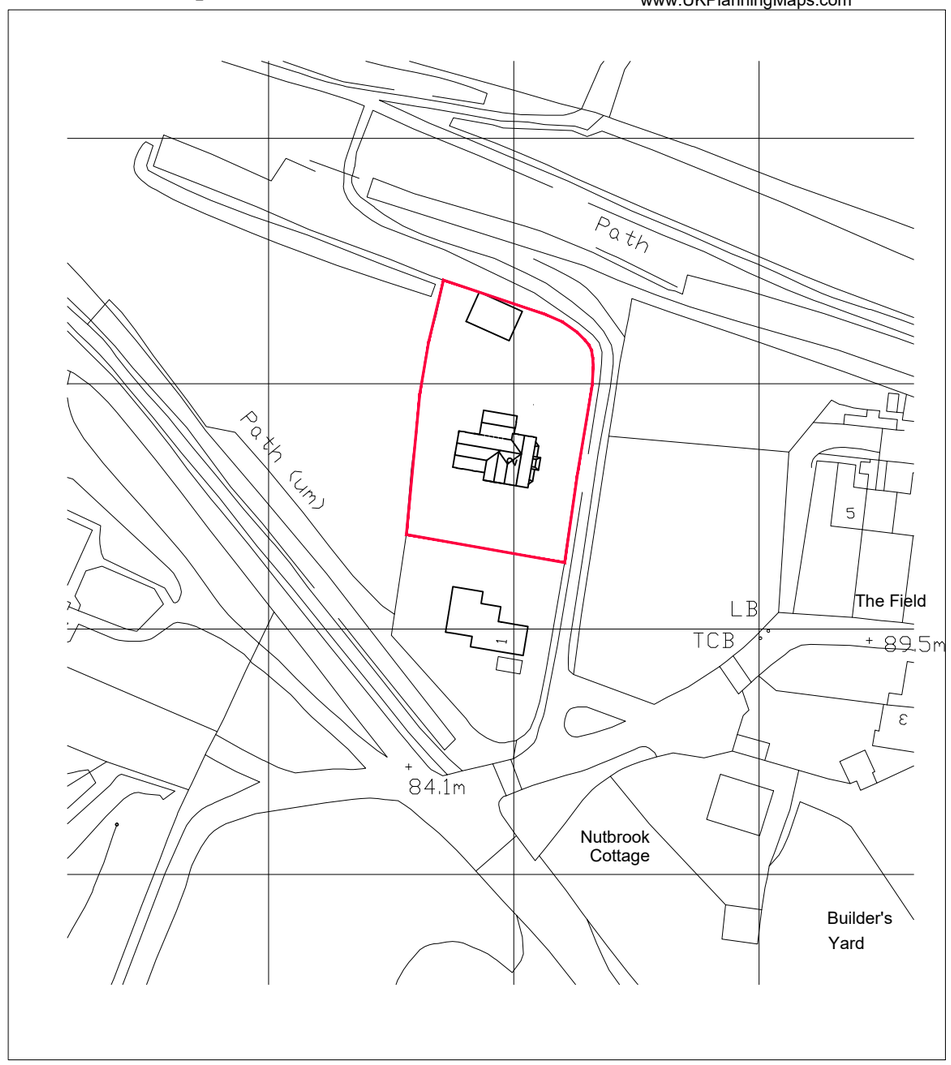



Produced on 13 April 2021 from the Ordnance Survey National Geographic Database and incorporating surveyed revision available at this date.
This map shows the area bounded by 444231 344813,444373 344813,444373 344955,444231 344955,444231 344813
Reproduction in whole or part is prohibited without the prior permission of Ordnance Survey.
Crown copyright 2021. Supplied by copla ltd trading as UKPlanningMaps.com a licensed Ordnance Survey partner (100054135).
Data licence expires 13 April 2022. Unique plan reference: v2c/611553/829350

10 0 10 20 30 40 50

Site Location Plan
Scale 1: 1250

Storm Design
design to extend ltd

35 Kirkham Drive Toton Beeston, Nottingham. NG9 6HG
Tel: 0115 9720969
email: info@stormdesign.uk

Client
Mr & Mrs Lobina

Address
2 The Field
Shipley
Derbyshire
DE75 7JH

Date 14/04/2021 **Scale** 1:1250

Drawn PJS **Checked** IS

Drawing number 21/681/06

Drawing title

Proposed OS plan

Construction details not to be scaled from this drawing use dimensions only.
This drawing is copyright and may not be altered, traced, photographed, electronically copied or used for any purpose other than for which it is issued, without the permission of Ian Storm.

A3

IF IN DOUBT ASK