

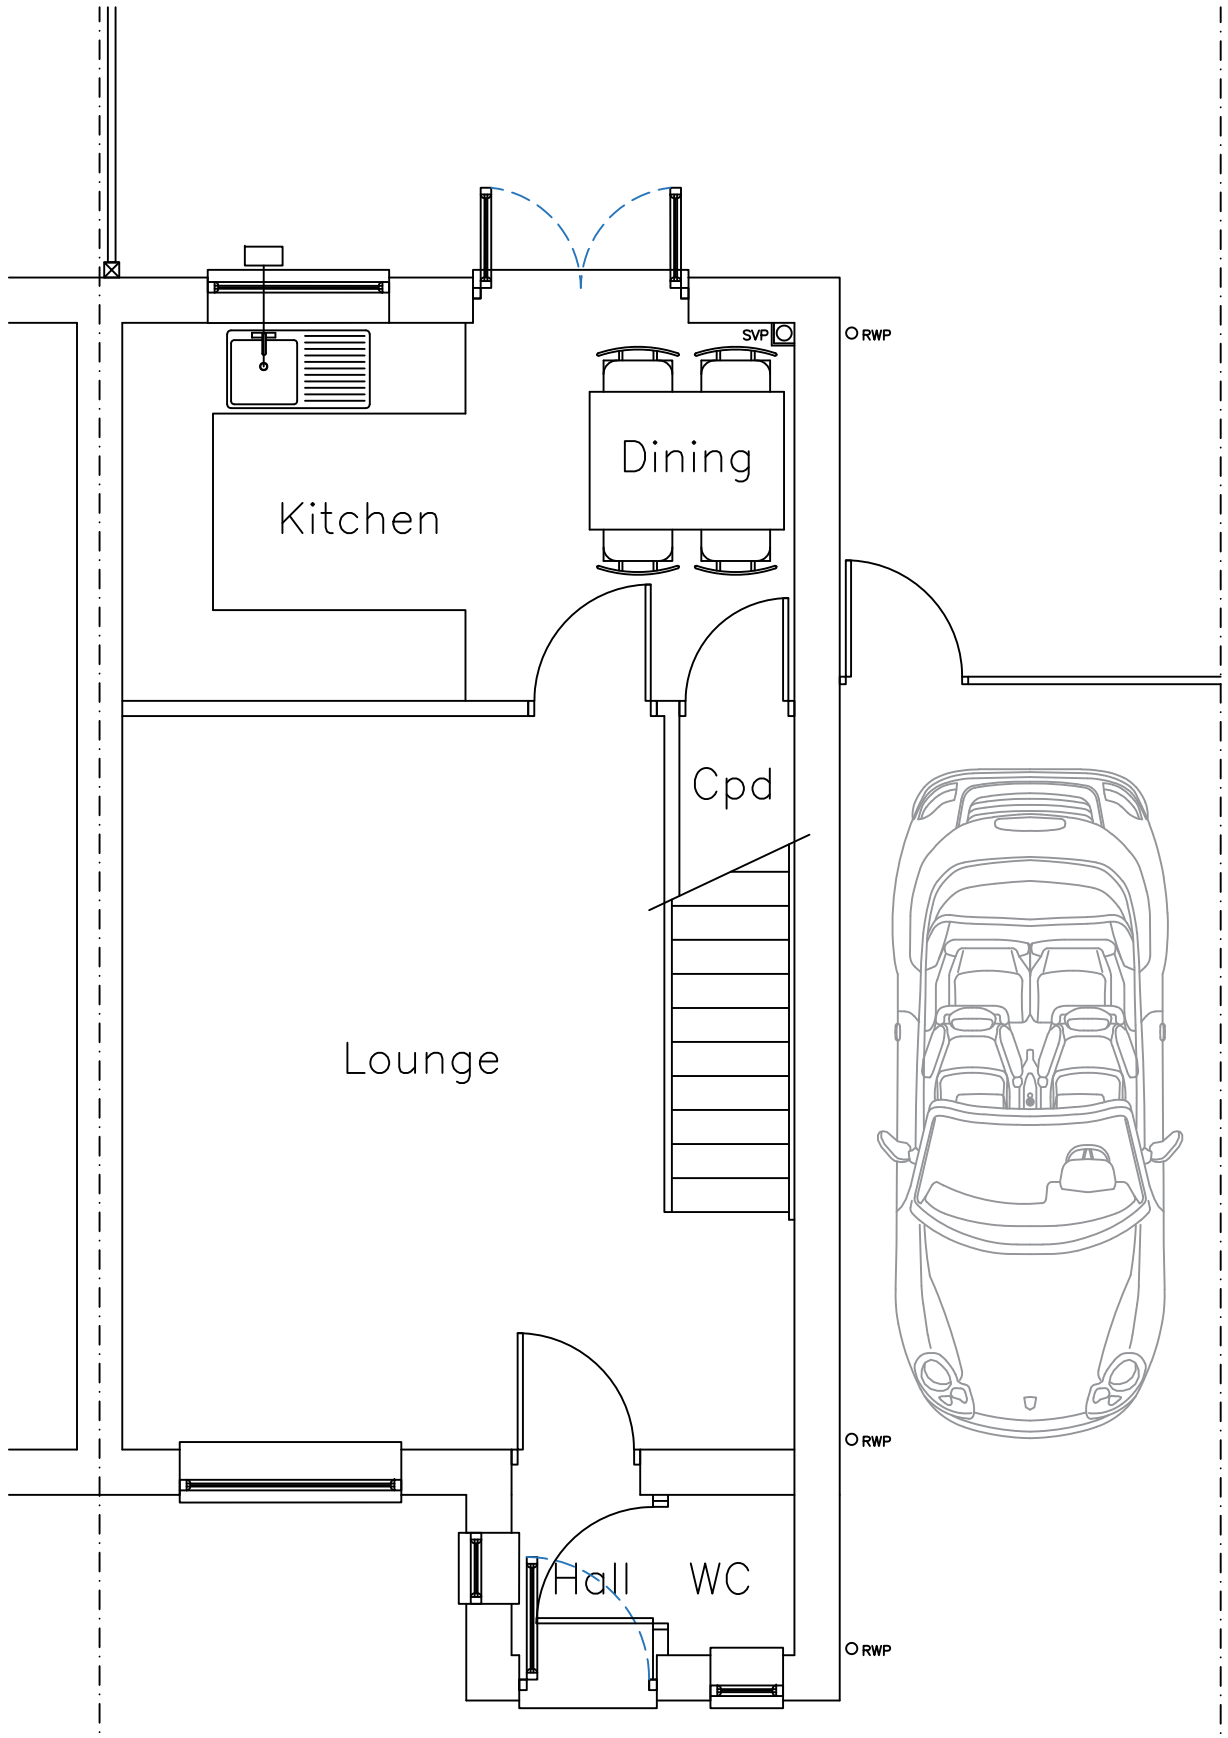



Ground Floor Plan 1:50

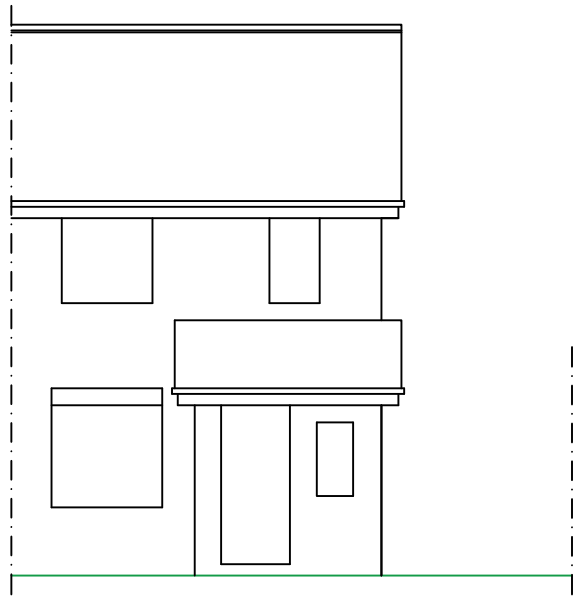


Front Elevation 1:100

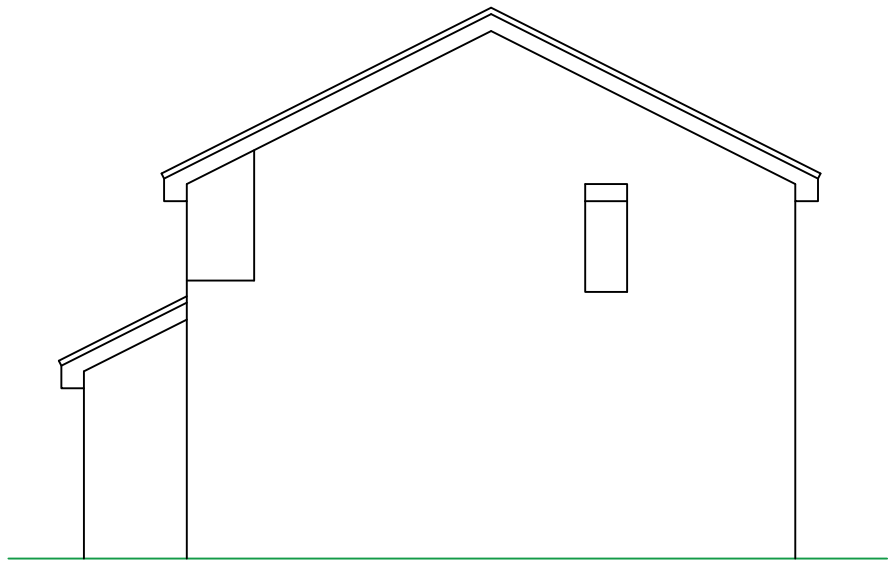

Side Elevation

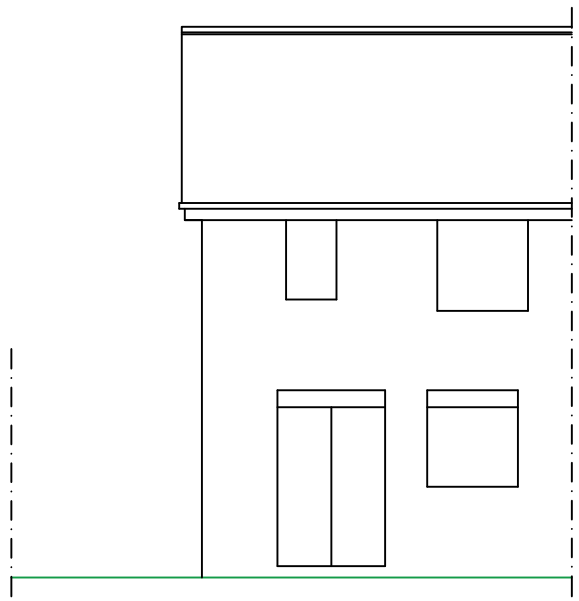

Rear Elevation

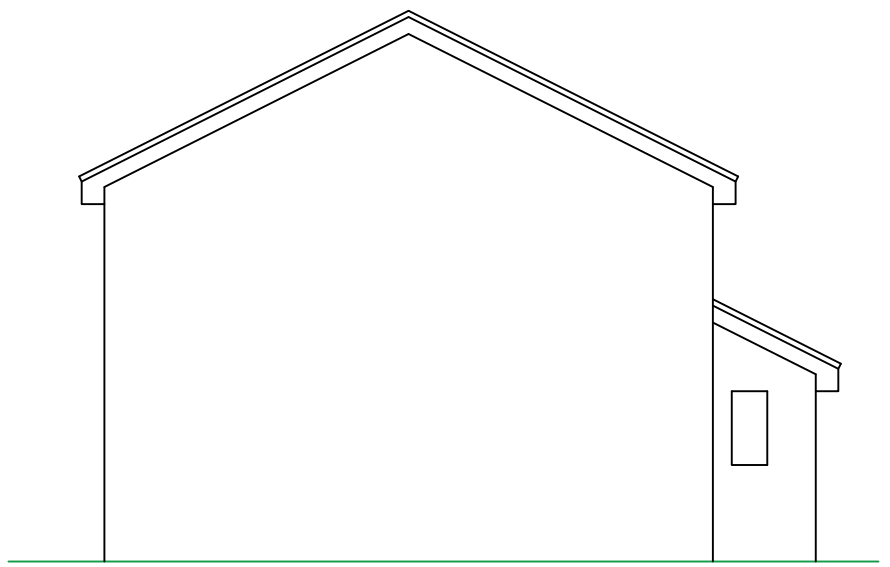

Side Elevation (Party Wall)

Plans as Existing

PROPOSAL

SINGLE STOREY EXTENSION TO REAR ELEVATION TO FORM KITCHEN, DINER, FAMILY WITH ALL ASSOCIATED WORKS

Project Number:	4FA286
Project Address:	71 Brookfield Way, Heanor, Derby, DE75 7NX
Client Name:	Mrs Susan O'Gara
Drawing Number:	02
Drawn By:	AJC
Scale:	1:50 & 1:100 @ A3
Date Drawn:	April 2021

Revision:	Description:	Date:
–	–	–

4Front Architecture
East View, 82 Pitt St.
Eckington, Sheffield,
S21 4EZ
Tel: 01246 435480
Mob: 07743 064486
email: architecture.4front@gmail.com