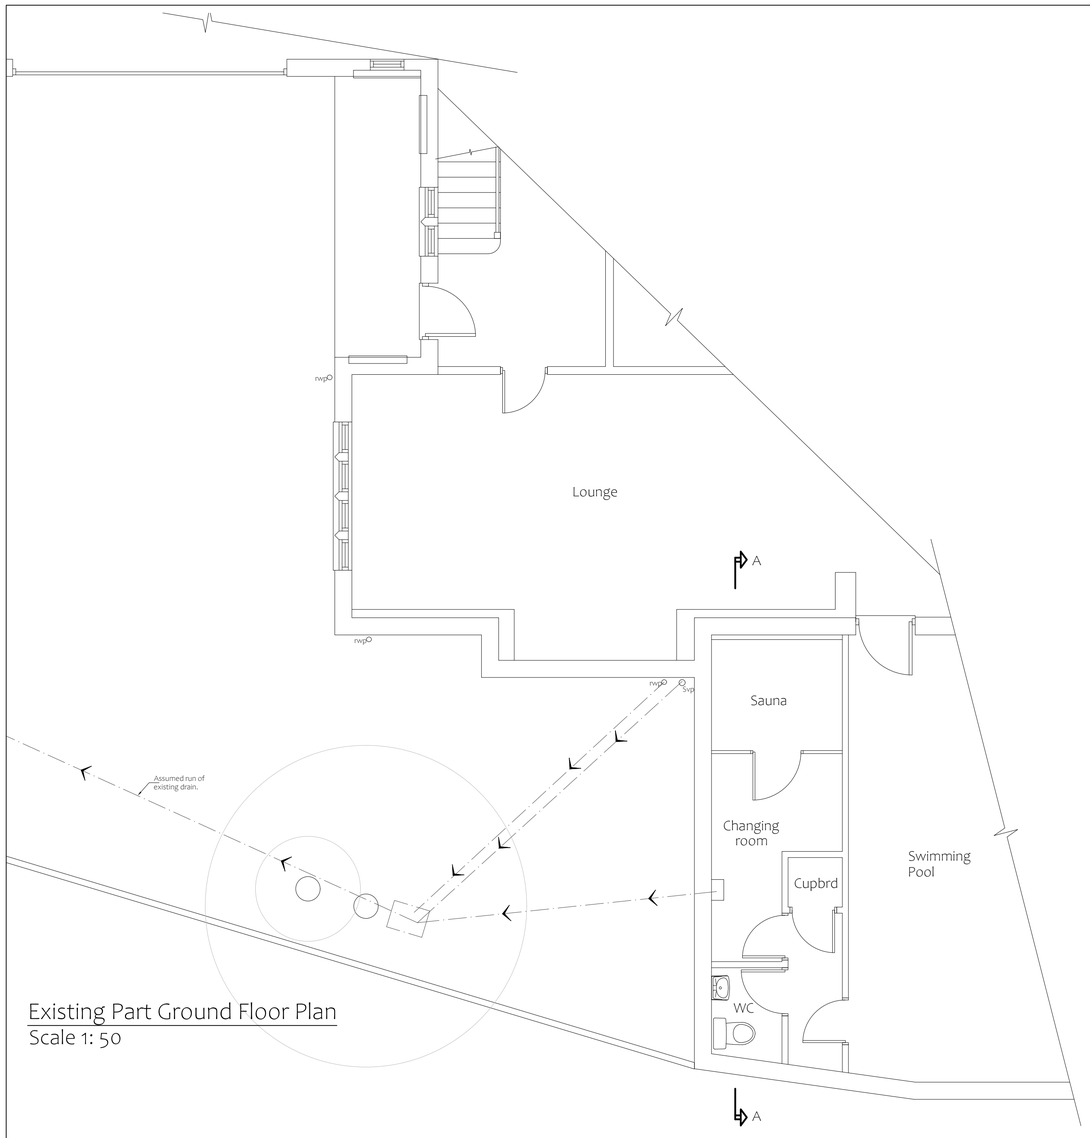

Existing Part Ground Floor Plan
Scale 1: 50

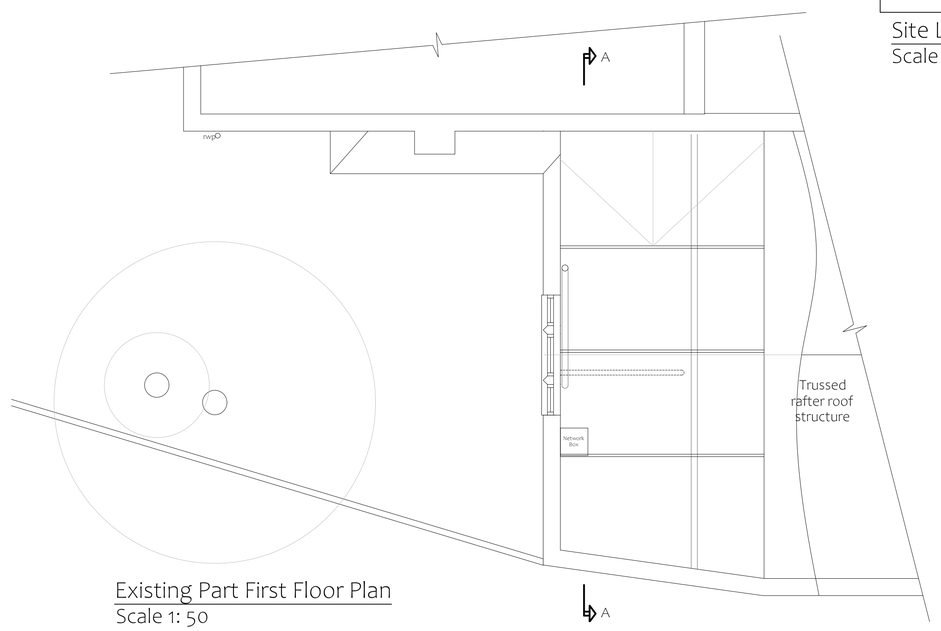

Existing Part First Floor Plan
Scale 1: 50



Existing Front Elevation
Scale 1: 100 (North)

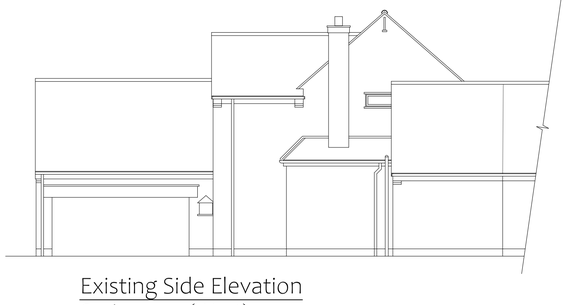

Existing Side Elevation
Scale 1: 100 (West)

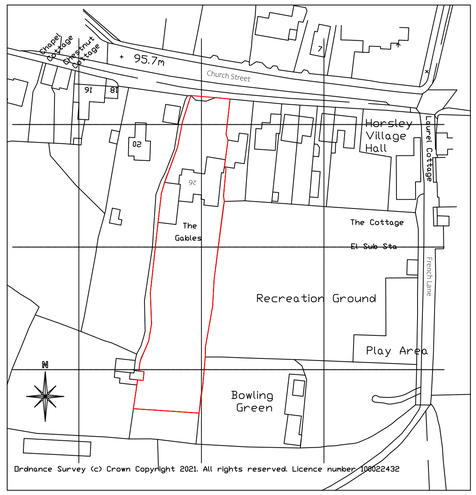

Site Location Plan
Scale 1: 1250

DO NOT SCALE:
From this drawing all dimensions are in millimetres unless otherwise stated any discrepancies are to be reported to Lacey & Owen Architectural Services Ltd.

RELEVANT DRAWINGS:
This drawing is to be read in conjunction with all other relevant drawings and details

DRAWING COPYRIGHT:
This drawing and all other relevant drawings is the property of Lacey & Owen Architectural Services Ltd. and should not be copied or altered in any way without prior consent

PLANNING ISSUE

Rev	By	Date	Details
A	MO	28/04/21	Planning Issue

PROPOSED
Two storey side extension and porch extension

LOCATION
26 Church Street
Horseley Village
Derbyshire
DE21 5BR

CLIENT
Mr Fletcher

DRAWING TITLE
Details as existing

Drawn By	Date	Dwg.No	Rev
MO	January 2021	KJ3204/01	A

Scales @ A1			1:50	1:100		1:1250

139 Bath Street
Ilkeston
Derbyshire
DE7 8AS
LACEY & OWEN
ARCHITECTURAL SERVICES LTD
T: 0115 944 5138
E: enquiry@laceyandowen.co.uk
www.laceyandowen.co.uk
CIAT
REGISTERED PRACTICE