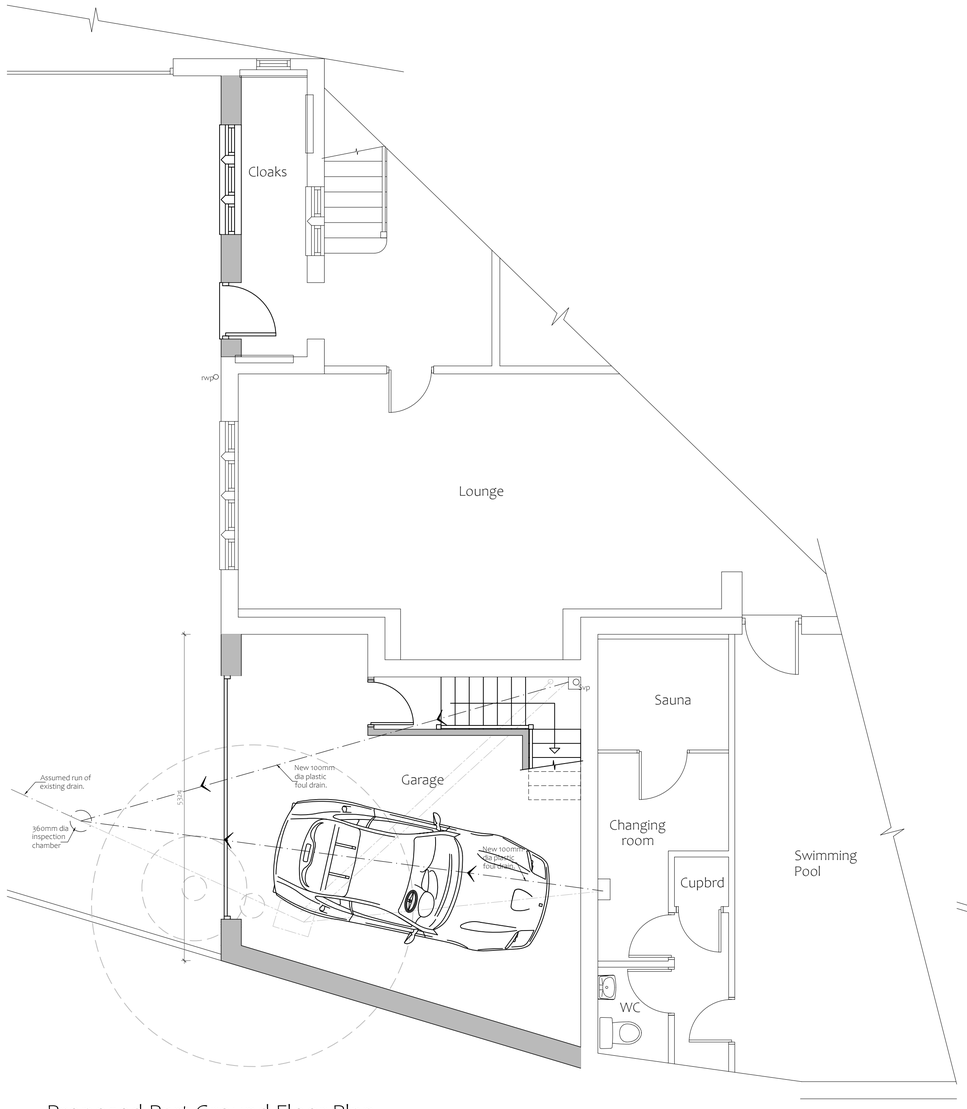

Proposed Part Ground Floor Plan
Scale 1: 50

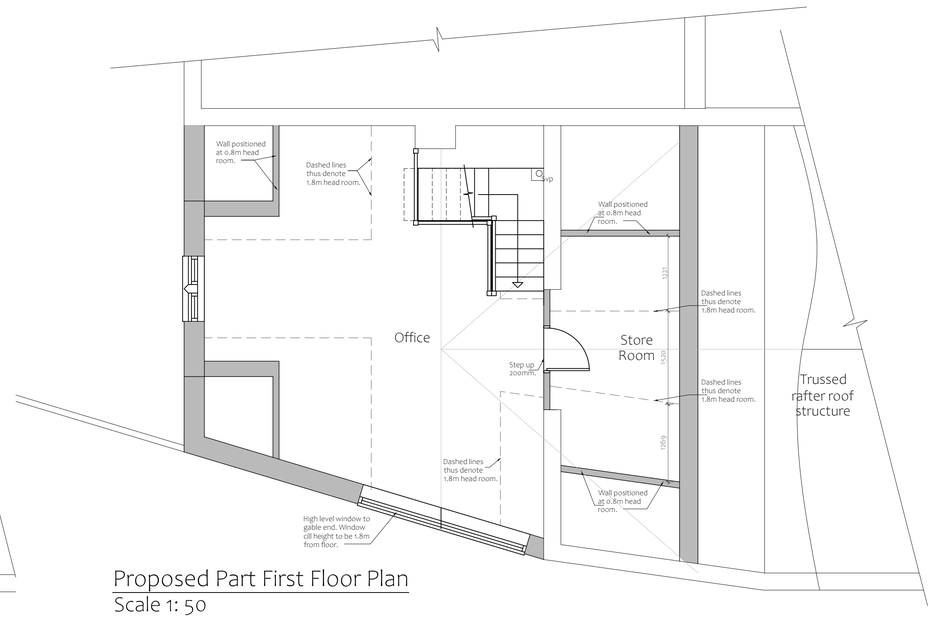

Proposed Part First Floor Plan
Scale 1: 50



Proposed Front Elevation
Scale 1: 100 (North)

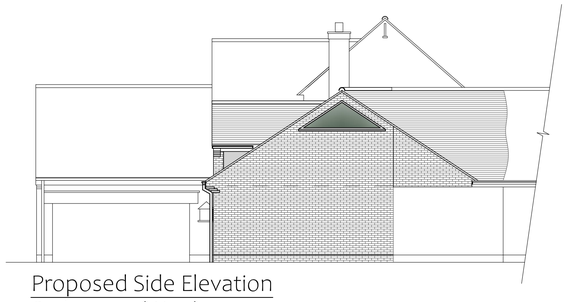

Proposed Side Elevation
Scale 1: 100 (West)

DO NOT SCALE:
From this drawing all dimensions are in millimetres unless otherwise stated any discrepancies are to be reported to Lacey & Owen Architectural Services Ltd.

RELEVANT DRAWINGS:
This drawing is to be read in conjunction with all other relevant drawings and details

DRAWING COPYRIGHT:
This drawing and all other relevant drawings is the property of Lacey & Owen Architectural Services Ltd. and should not be copied or altered in any way without prior consent

PLANNING ISSUE

Rev	By	Date	Details
C	MO	28/04/21	Planning Issue
B	MO	01/04/21	Revised following client meet
A	MO	27/01/21	Roof design revised

PROPOSED
Two storey side extension and porch extension

LOCATION
26 Church Street
Horseley Village
Derbyshire
DE21 5BR

CLIENT
Mr Fletcher

DRAWING TITLE
Details as proposed

Drawn By	Date	Dwg.No	Rev
MO	January 2021	KJ3204/02	C

SCALES @ A1: 1:50, 1:100

139 Bath Street
Ilkeston
Derbyshire
DE7 8AS
LACEY & OWEN
ARCHITECTURAL SERVICES LTD
T: 0115 944 5138
E: enquiry@laceyandowen.co.uk
www.laceyandowen.co.uk
CIAT REGISTERED PRACTICE