DO NOT SCALE - Use only written dimensions. All dimension must be verified prior to the works being put into hand and any discrepancies reported to the originator.

This drawing is copyright and shall not be reproduced not used for any other purpose without the written permission of Parker Liddle Architecture.

This drawing must be read in conjunction with all other related drawings and it is the contractors responsibility to ensure full compliance with the Building Regulations.

Drawing to be used only as described in the drawing status below

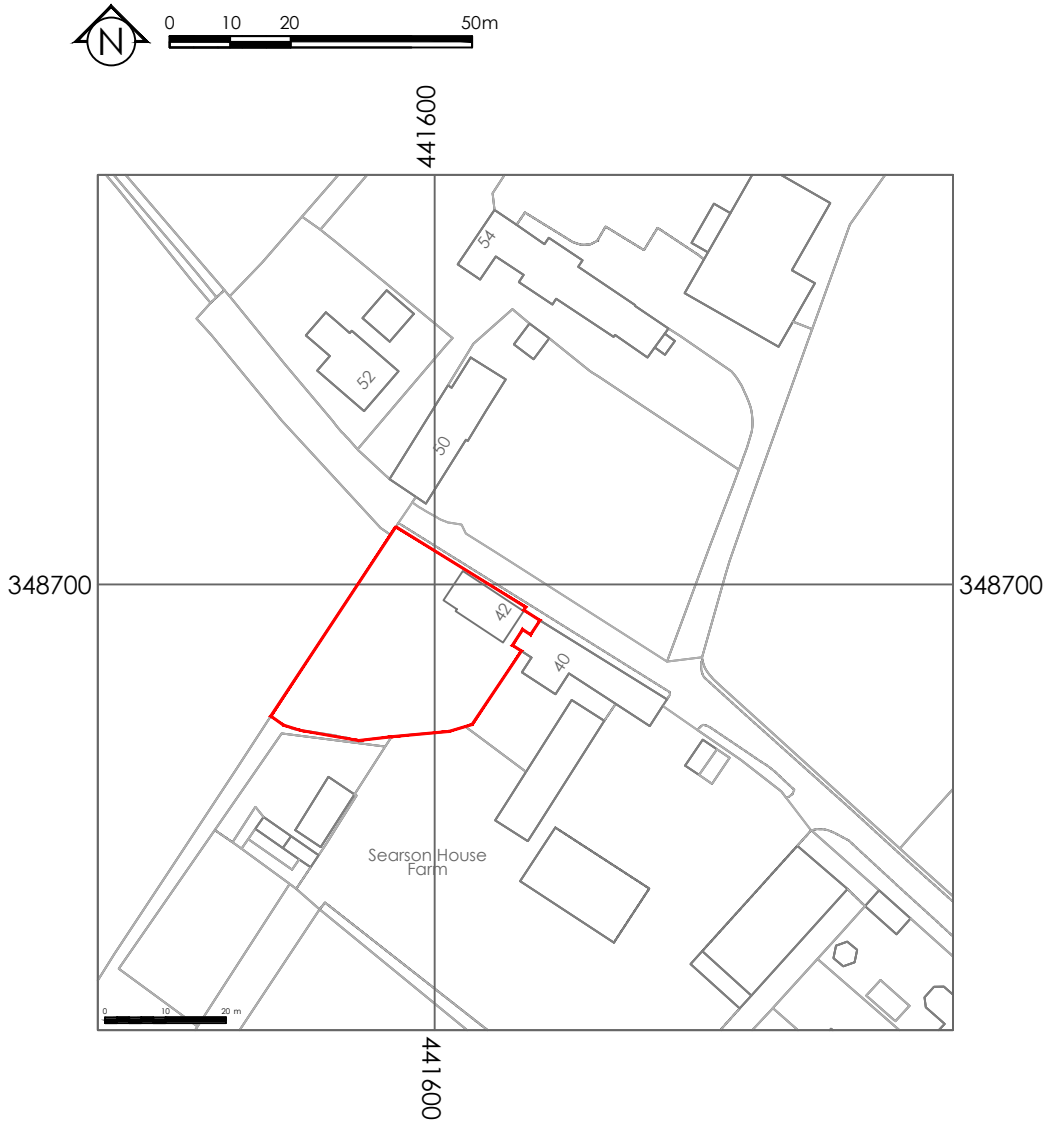

LOCATION PLAN 1:1250 @ A4

© Crown Copyright and database rights 2021 OS 100047474.

Rev A - JPL - Amendments following client consult

DWG NO: 1020-01 REVISION: -	TITLE: Site Location Plan	STATUS: Feasibility
CLIENT: Mr & Mrs Lancaster		PARKER LIDDLE ARCHITECTURE
PROJECT: 42 Codnor-Denby Lane Codnor Ripley DE5 9SN	DRAWN BY: KB / DATE: 14.04.21 SCALE: 1:1250 / PAPER SIZE: A4	1 HERITAGE BUSINESS CENTRE DERBY ROAD, BELPER, DE56 1SW Tel: 01773 292009 plarchitecture.co.uk / mail@plarchitecture.co.uk